


NOTE: ROOF PITCH VARIES BY HOUSE TYPE,
SETTING OUT POINT REMAINS CONSTANT

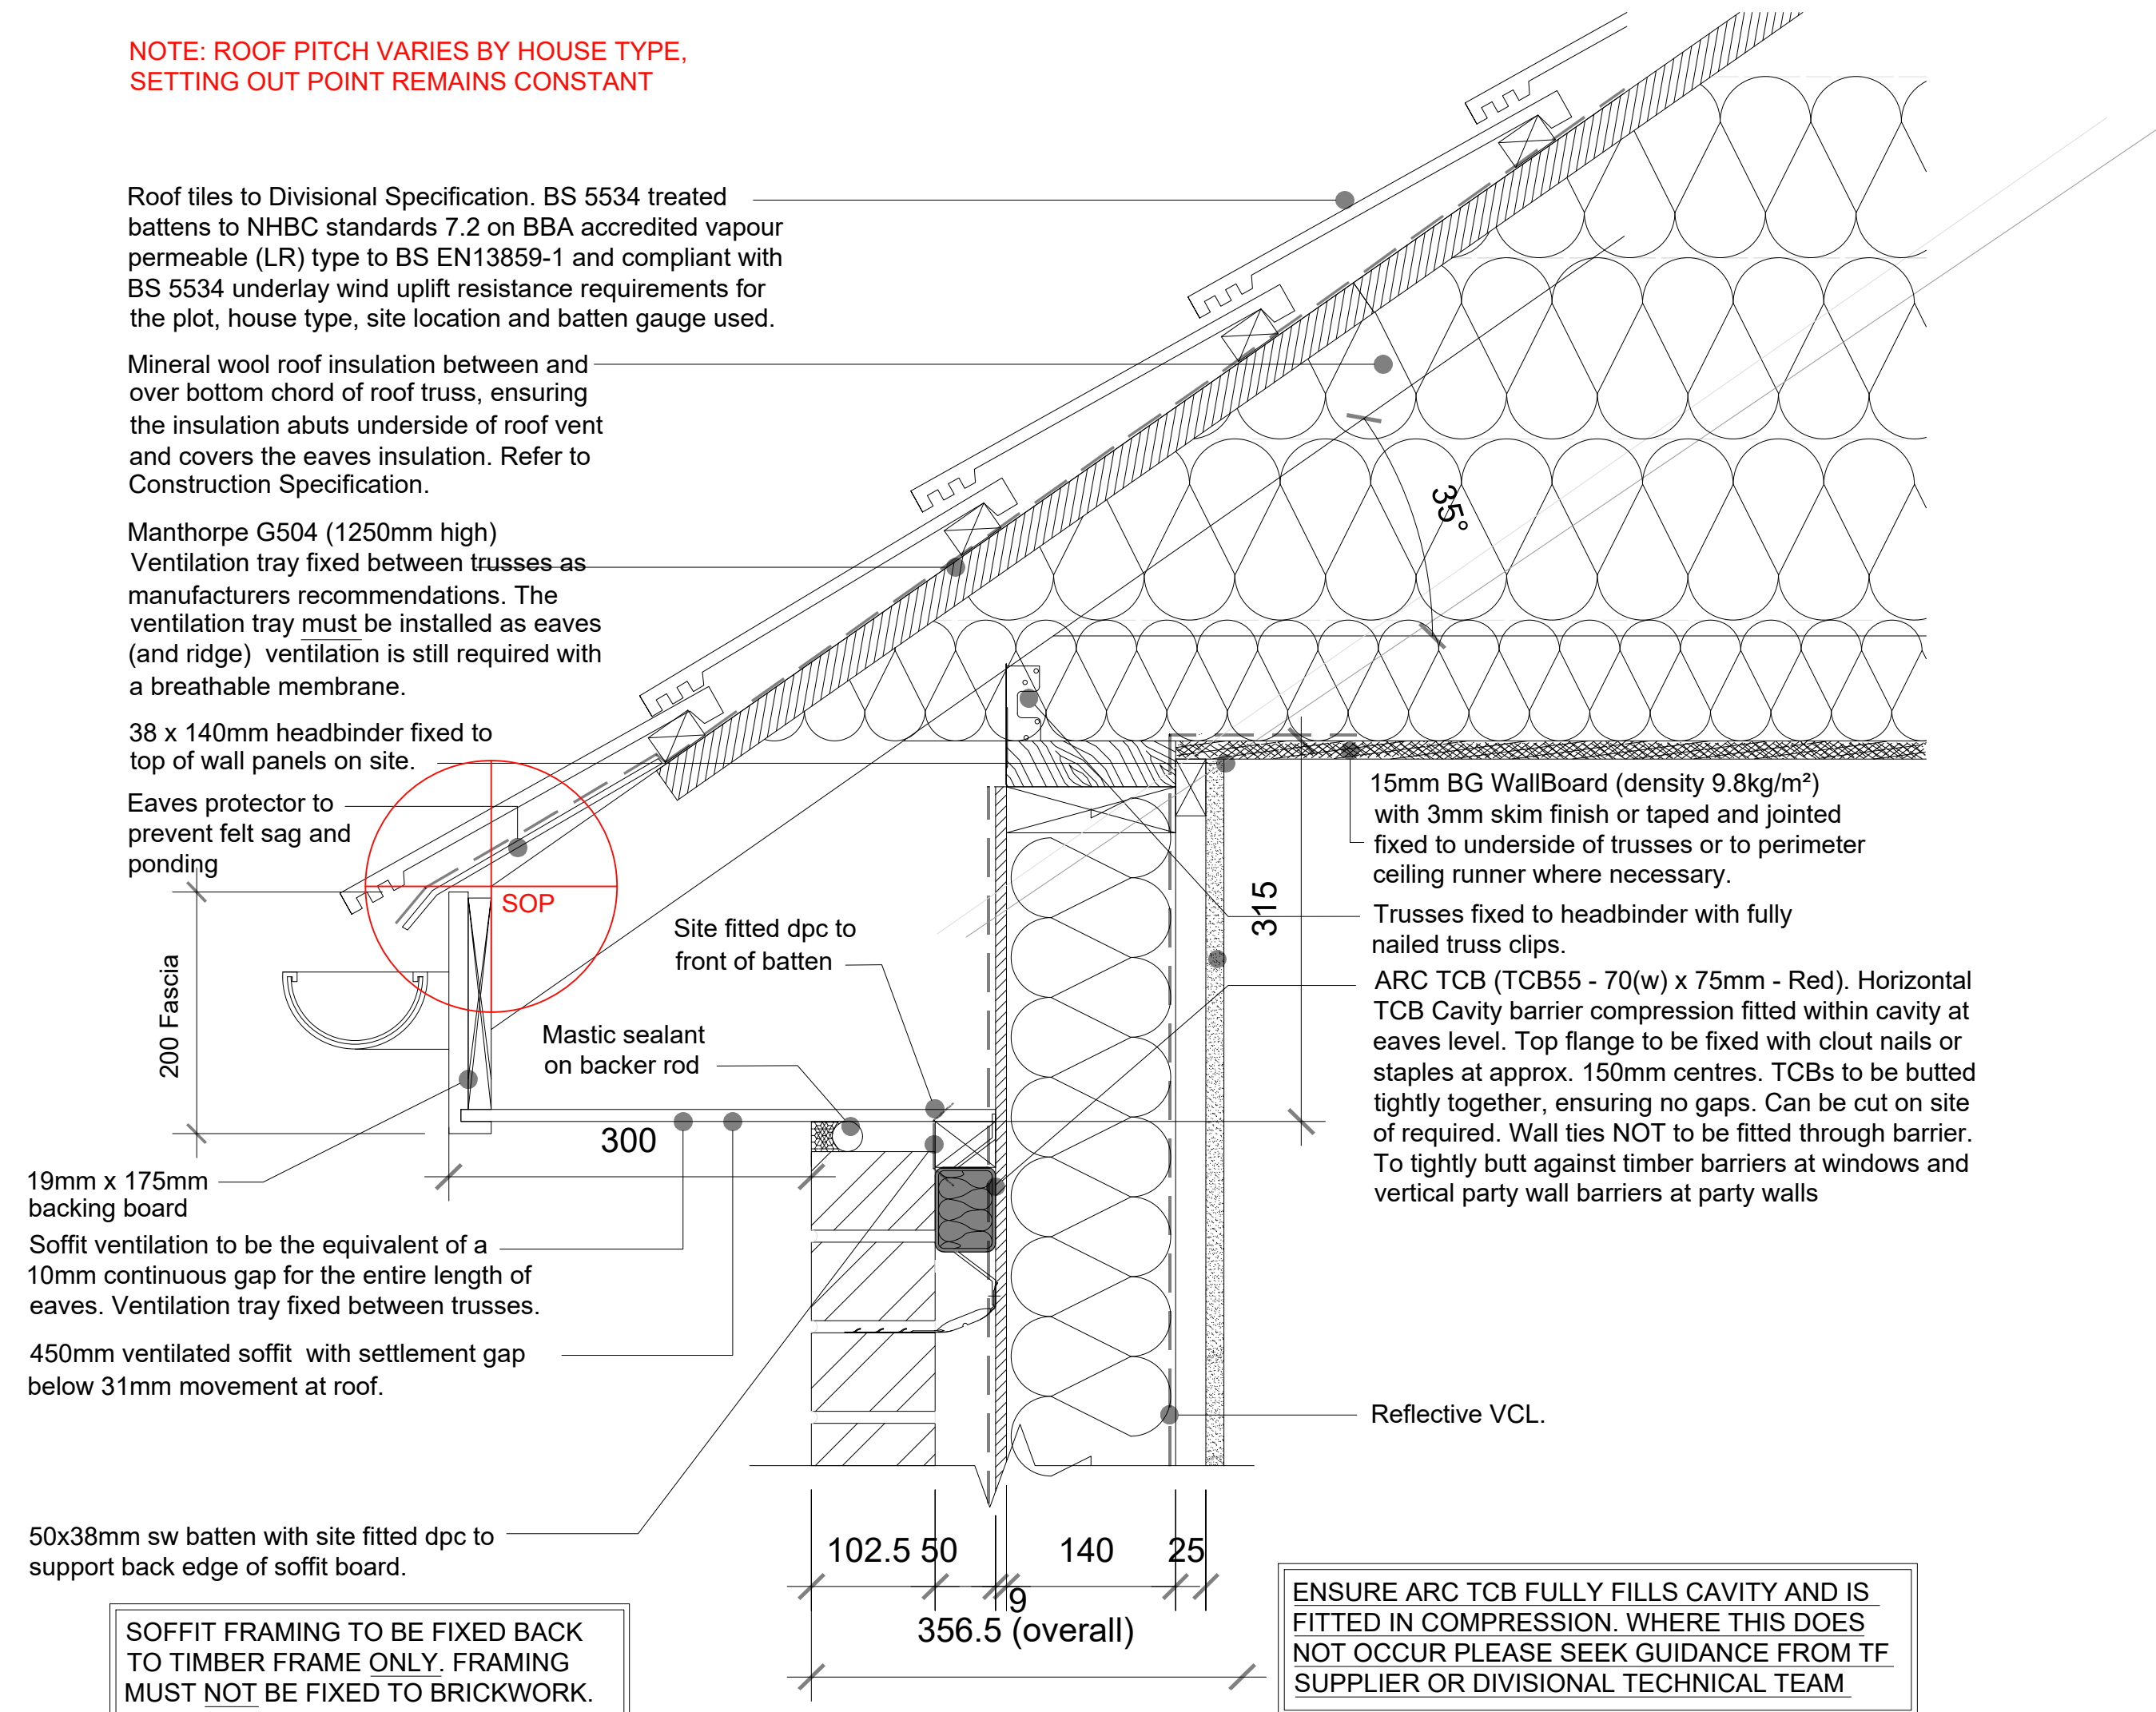

EAVES DETAIL 1:5



WADP

ARCHITECTS

62 Well Lane
Horsell
Woking
Surrey
GU21 4PS

Telephone: 01483 763028
e-mail info@wadp.co.uk



DAVID WILSON HOMES

WHERE QUALITY LIVES

PHASE 2
CRAWLEY DOWN ROAD
FELBRIDGE
WEST SUSSEX

PLANNING CONDITIONS
COND 13c
EAVES DETAIL

1:5 @ A1 50mm @ A1

JULY 2025

JT

H7490-WAD-ZZ-cond13c-006

13c