




1 General Section 1
1 : 200



2 General Section 2
1 : 200



3 General Section 3
1 : 200

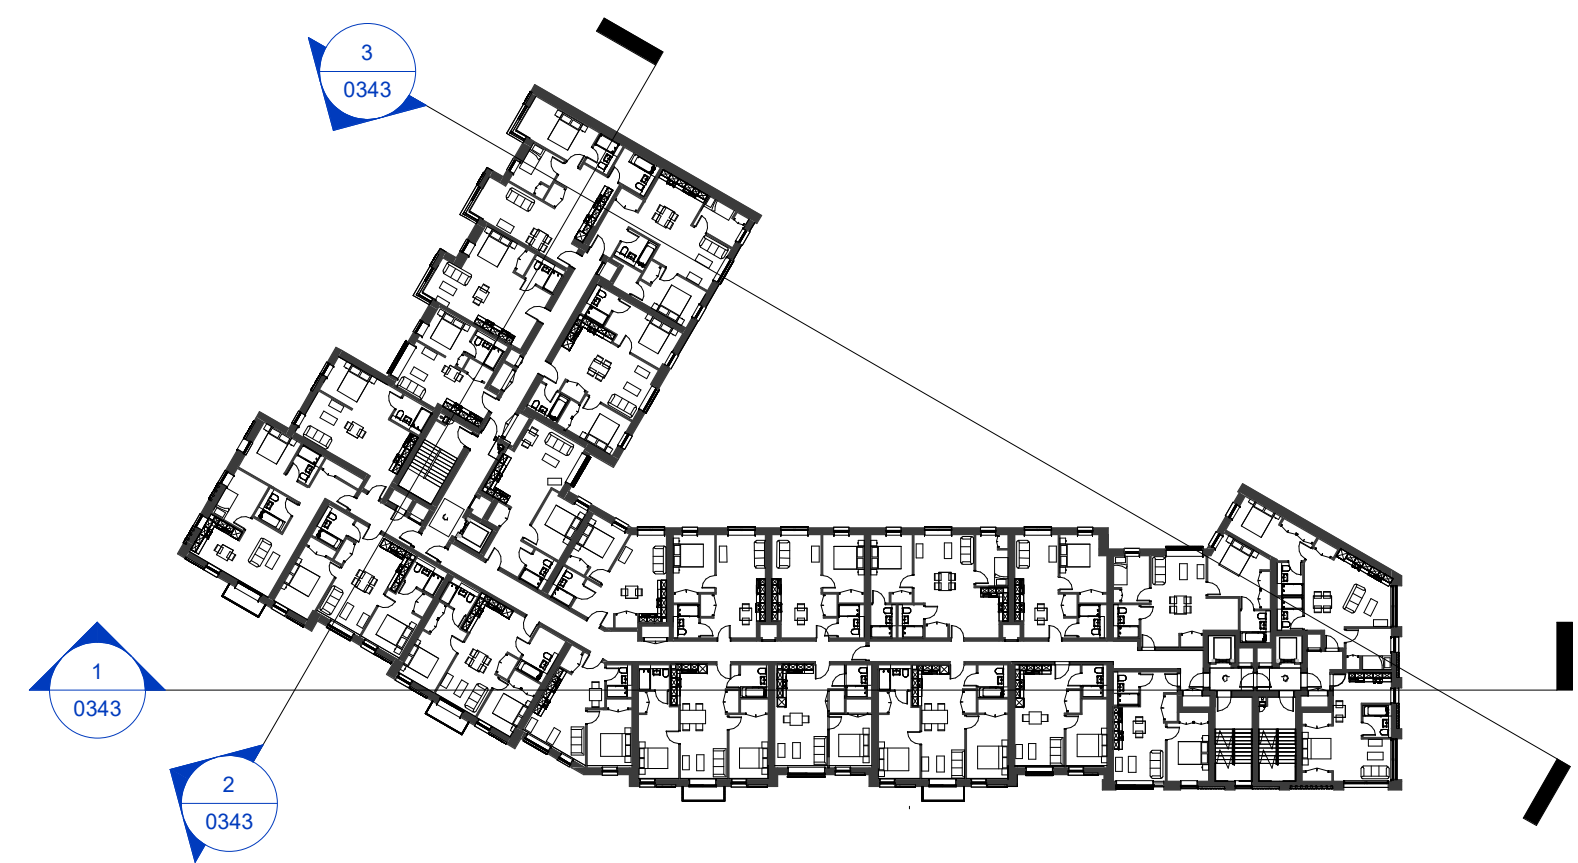

4 Level 05 Key Plan
1 : 500

The copyright of this drawing is vested with Corstorphine & Wright Ltd and must not be copied or reproduced without the consent of the company.									Client: New River REIT				Corstorphine & Wright London Studio One Mortimer Street, London, W1T 3JA 020 7842 0820 corstorphine-wright.com						
									Project: The Martlets Burgess Hill										
									Drawing Title: BLOCK A1 PROPOSED SECTIONS				Drawing No. BHL-CWA-B1-ZZ-DR-A-0343		Revision P02				
									Drawing Status: PLANNING				Drawn MS	Checked RP	Paper Size A1	Scale As indicated	Date 12.05.23		