



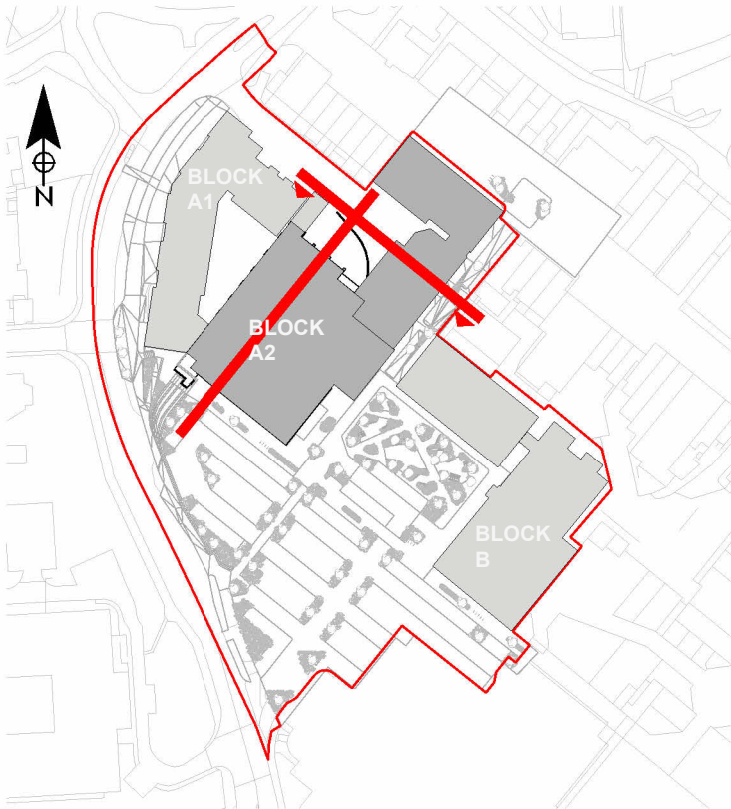


Key Plan - A2 Sections
1 : 2500

MATERIALS KEY


- 01 BRICKWORK - BUFF MULTI
- 02 FEATURE BRICKWORK - BUFF MULTI
- 03 ALUMINIUM GLAZING FRAMES - LIGHT GREY
- 04 SHOPFRONT PLASTER STONE EFFECT
- 05 DIAMOND PATTERN FEATURE BRICKWORK
- 06 GLAZED SHOPFRONT
- 07 METAL CLADDING
- 08 SIGNAGE
- 09 PPC ALUMINIUM LOUVRE
- 10 MASONRY FEATURE WALL
- 11 STONE EFFECT PANEL
- 12 PANEL ALUMINIUM CLAD CANOPY
- 13 BRICKWORK - RED MULTI
- 14 FEATURE BRICKWORK - RED MULTI
- 15 STONE FEATURE DETAIL
- 16 ALUMINIUM GLAZING FRAMES - GREY
- 17 ALUMINIUM LOUVRE PANEL / LOUVRE SCREEN - GREY
- 18 DECORATIVE SPANDREL PANEL
- 19 THROUGH COLOUR RENDER - WHITE
- 20 PPC SINUSOIDAL METAL CLADDING
- 21 GLAZED BALUSTRADE
- 22 ILLUMINATED CINEMA CANOPY
- 23 LARGE FORMAT PPC SINUSOIDAL METAL CLADDING
- 24 PPC ALUMINIUM GLAZING FRAMES

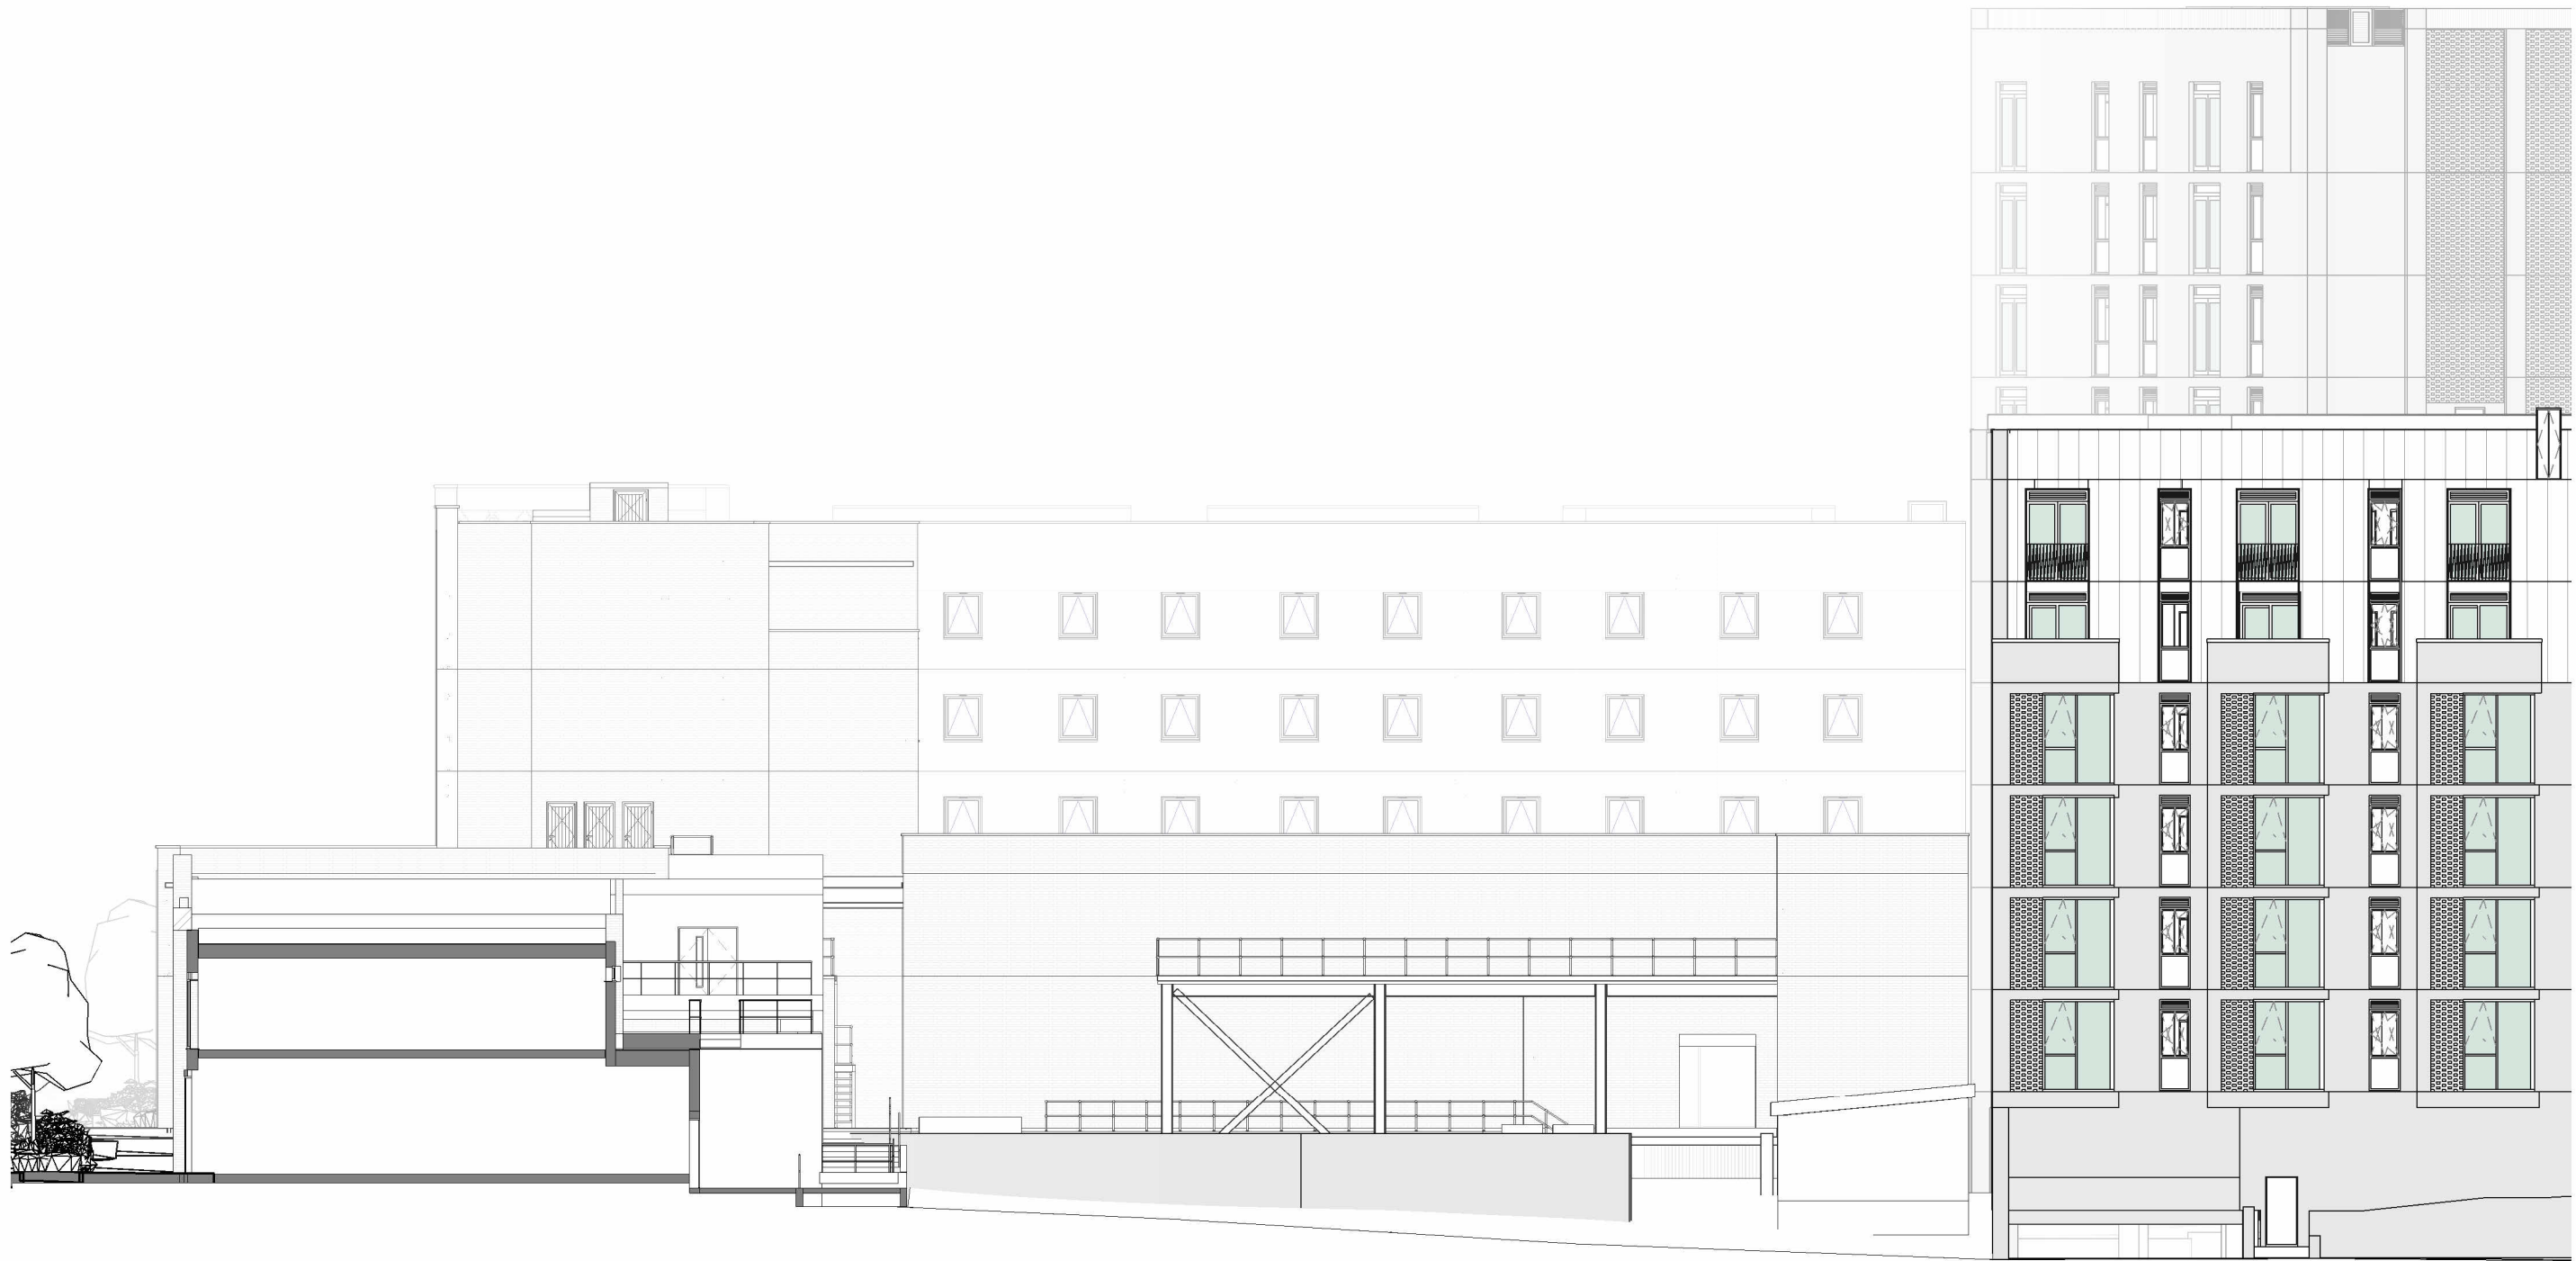

A Section A-A
1 : 200

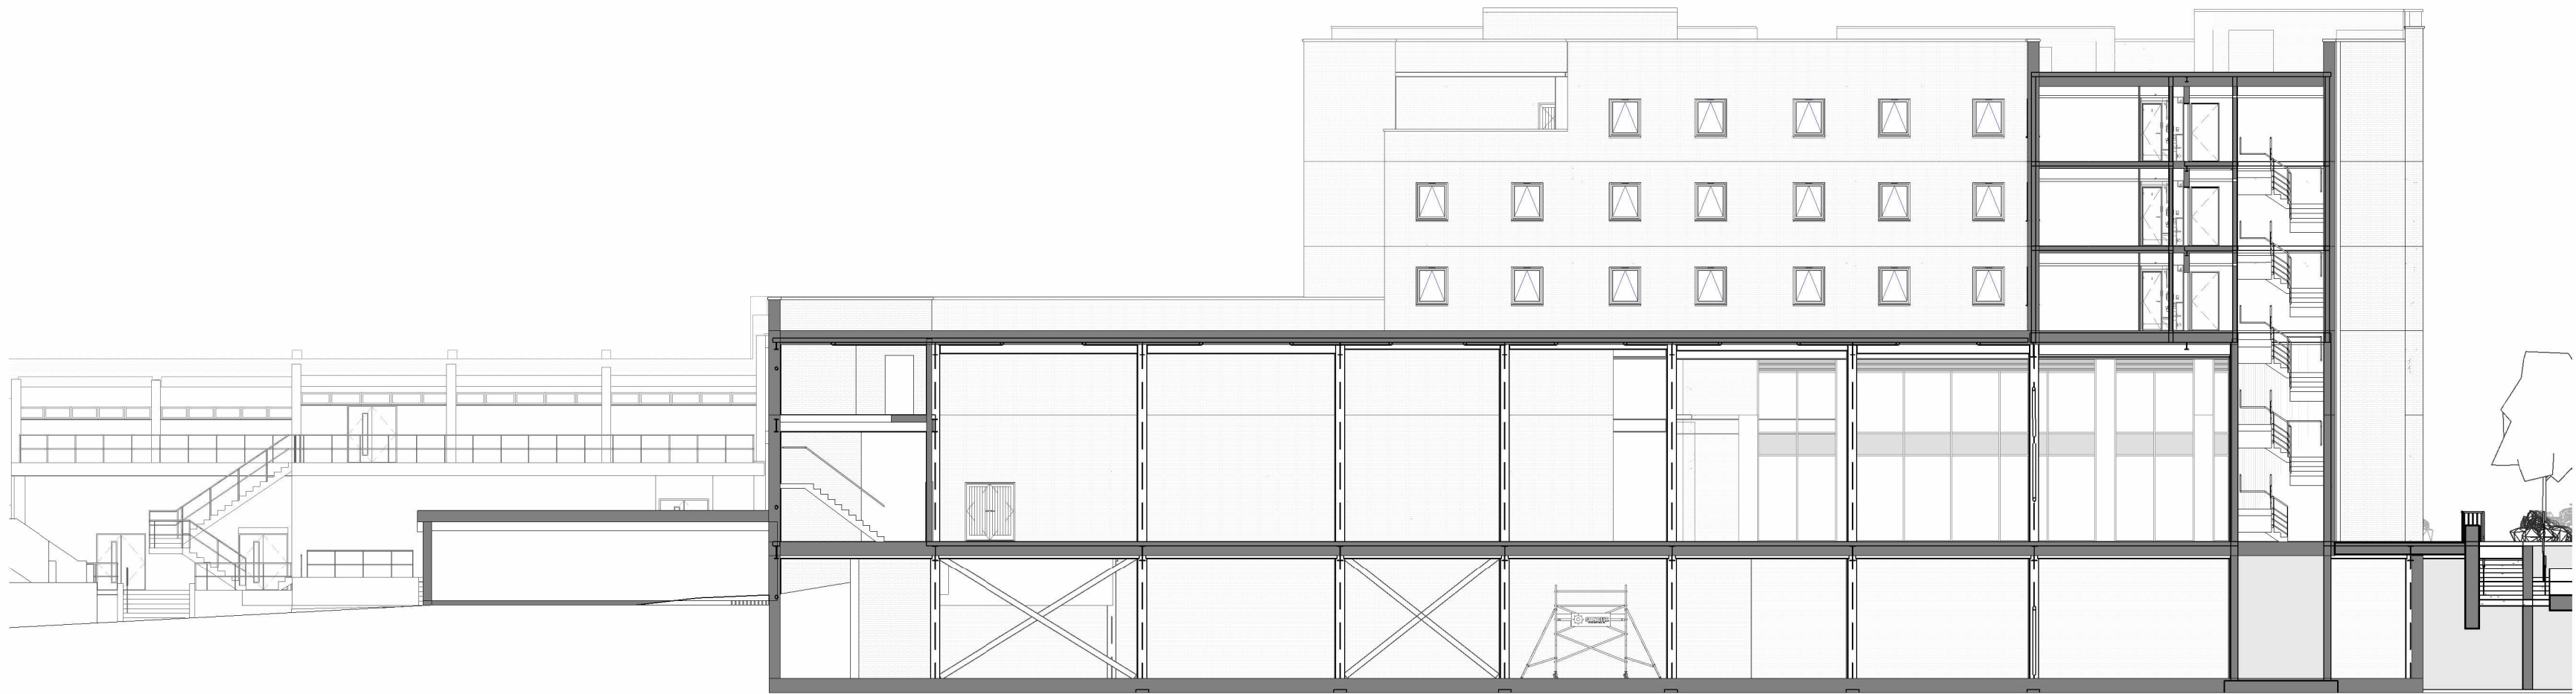

B Section B-B
1 : 200

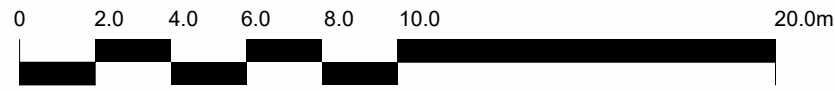

The copyright of this drawing is vested with Corstorphine & Wright Ltd and must not be copied or reproduced without the consent of the company.

P01	S73 Planning Application Issue		16.05.2025		CW	RP
	Rev.	Description	Date		Draw.	Chk.

Client:
New River REIT

Project:
The Martlets, Burgess Hill

Drawing Title:
Block A2 Proposed Sections

Drawing Status:
PLANNING

Corstorphine & Wright

London Studio
21-27 Lamb's Conduit Street, Holborn, London, WC1N 3NL
020 7842 0820

corstorphine-wright.com

Drawing No.
BHL-CWA-ZZ-ZZ-DR-A-0344

Project No.	Drawn	Checked	Size	Scale	Date
250180	PH	RP	A1	As indicated	28.04.2025



Revision
P01