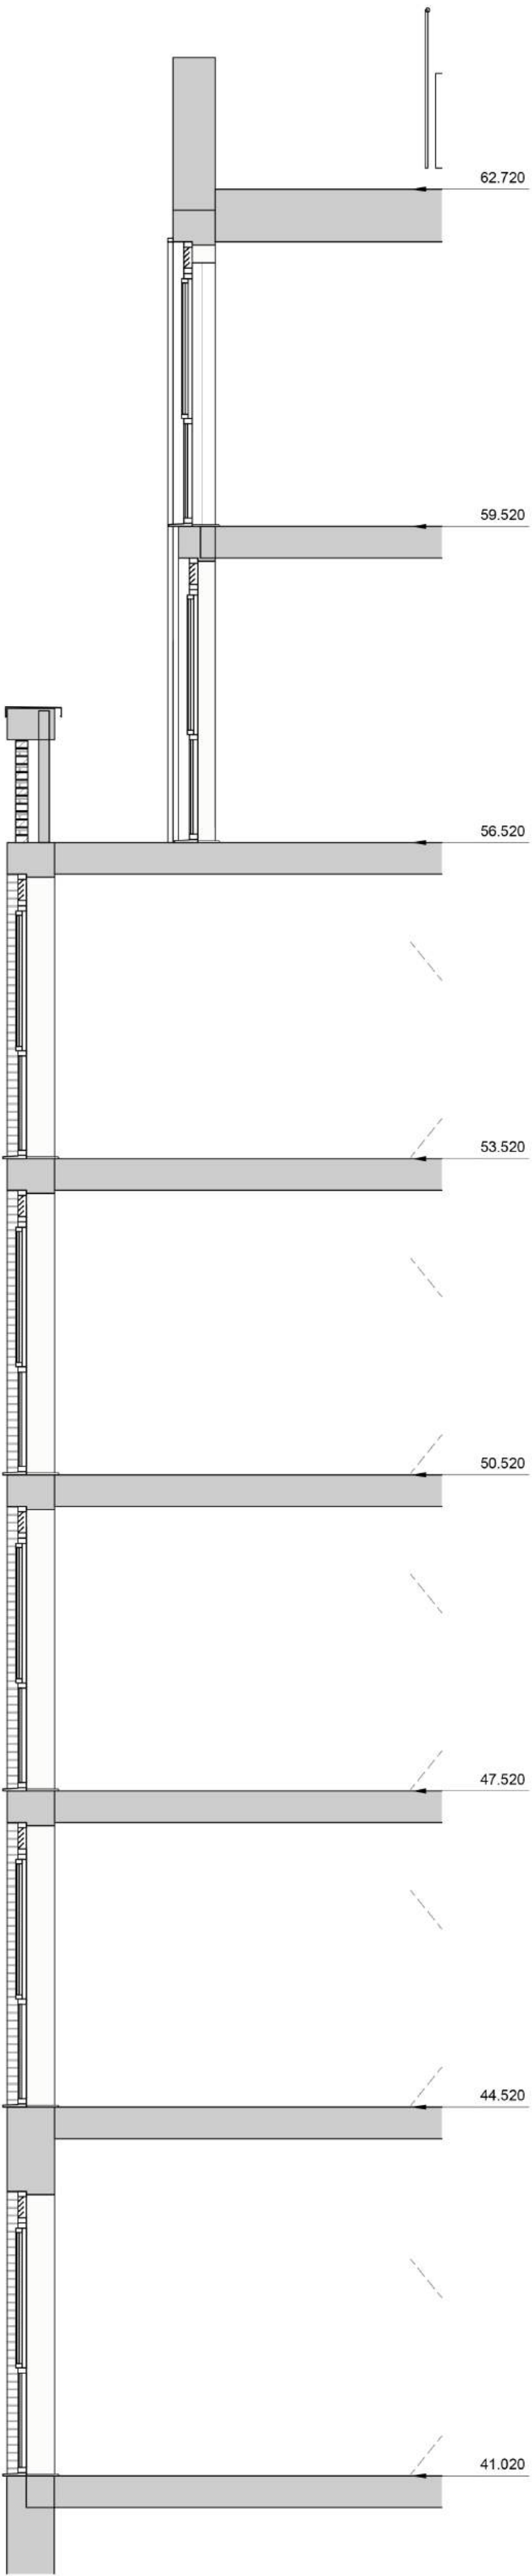


The copyright of this drawing is vested with Corstorphine & Wright Ltd and must not be copied or reproduced without the consent of the company.

P01 Preliminary Planning
Rev. Description

28.04.25 PH RP
Date Drw. Chk.

Client:
New River REIT

Project:
The Martlets, Burgess Hill

Drawing Title:
Block A1 Detailed Proposed
Elevation

Drawing Status:
PLANNING

Corstorphine & Wright

London Studio
21-27 Lamb's Conduit Street, Holborn, London, WC1N 3NL
020 7842 0820

corstorphine-wright.com

Drawing No.
BHL-CWA-ZZ-ZZ-DR-A-0346

Project No.	Drawn	Checked	Size	Scale	Date
250180	PH	RP	A1	As indicated	28.04.2025



Revision

P01