
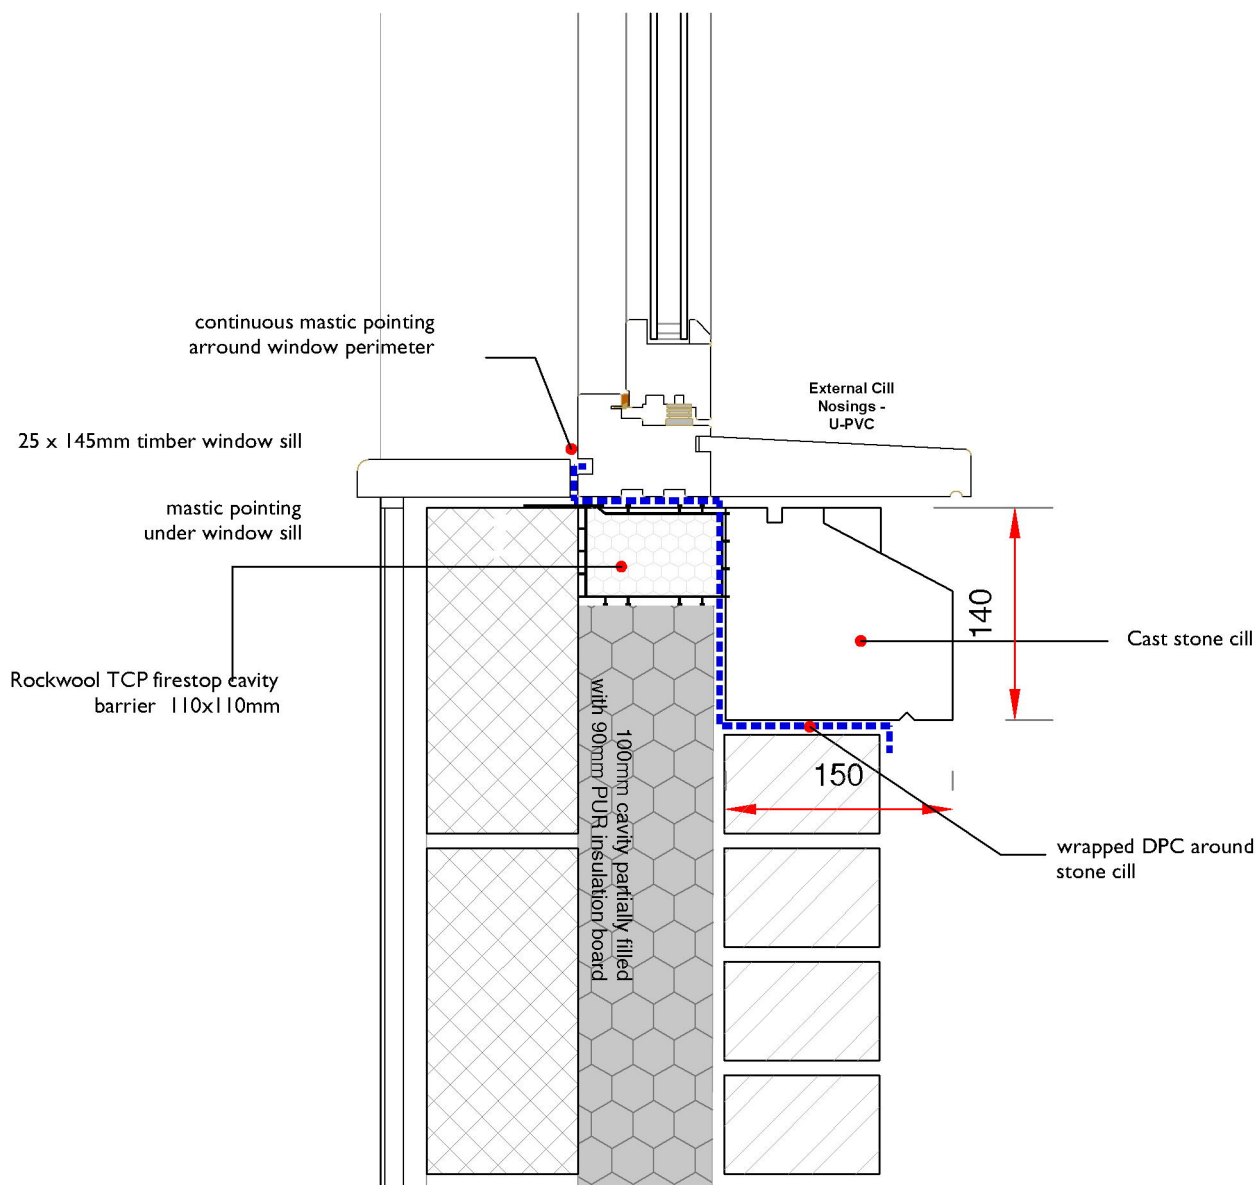


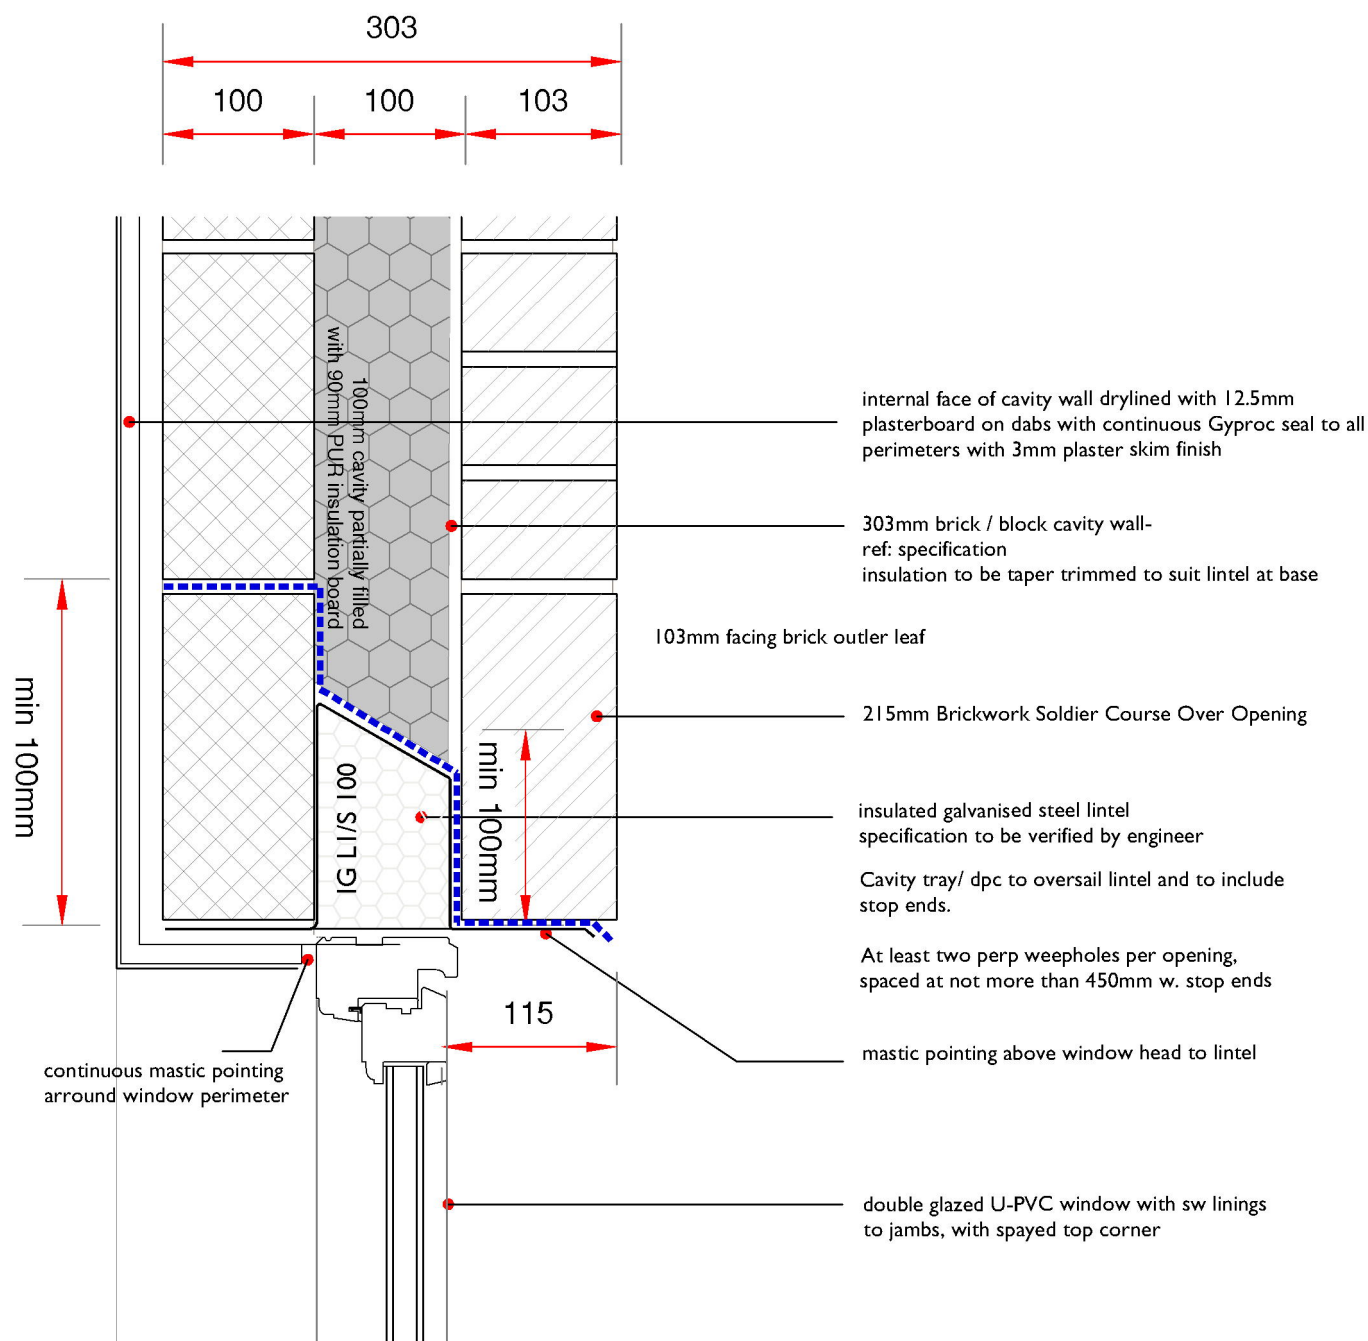

TENDER

T2 - Amended to client comments 17.09.24
T1 - Tender Issue 10.09.24

Revisions Date

WAS		CHARTERED ARCHITECTS	
UCKFIELD Tel: 01825 768222		☐	BRIGHTON Tel: 01273 069042

Job Title.
EAST COURT College Lane, East Grinstead, RH19 3LT

Description.
NEW BUILD - SOUTH & WEST WINGS HEAD & CILL DETAILS WINDOW DETAILS 01

Scale: 1:10 @A3	Drawn By: tdd
Date: 10/09/24	

Job Number: EG.24.124	Drawing No: 40_31
------------------------------	--------------------------