



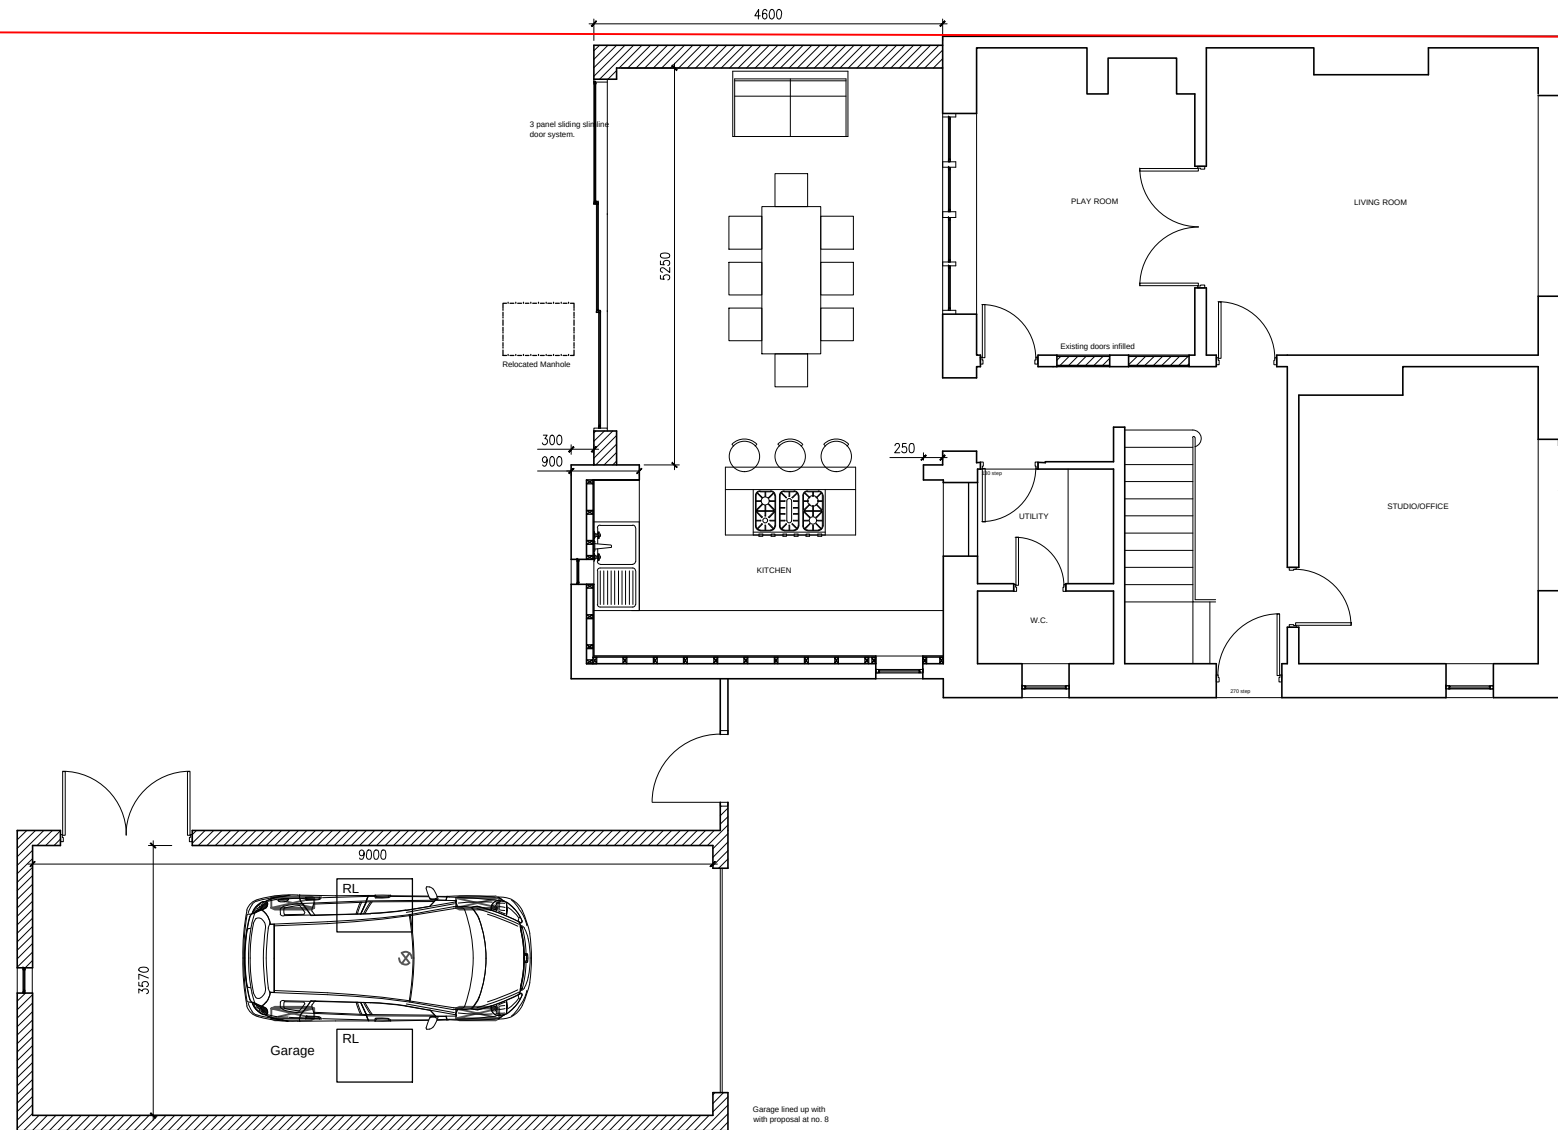

GROUND FLOOR
as proposed

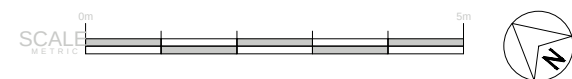

Rev	Description	By	Date

MBA
MIKE BLISS ARCHITECTURE
3 High Street East Grinstead RH19 3AF
T: 01883 717237 M: 07768 156406
E: mike@mikeblissarchitecture.co.uk
www.mikeblissarchitecture.co.uk

Client	Mr & Mrs Gardner		
Project	9 Newstone Cottages Turners Hill		
Drawing	Plan as proposed		
DWG No	230/001/P/110		
Drawn MRB	Scale 1/100 @ A3	Date Sept 2022	