



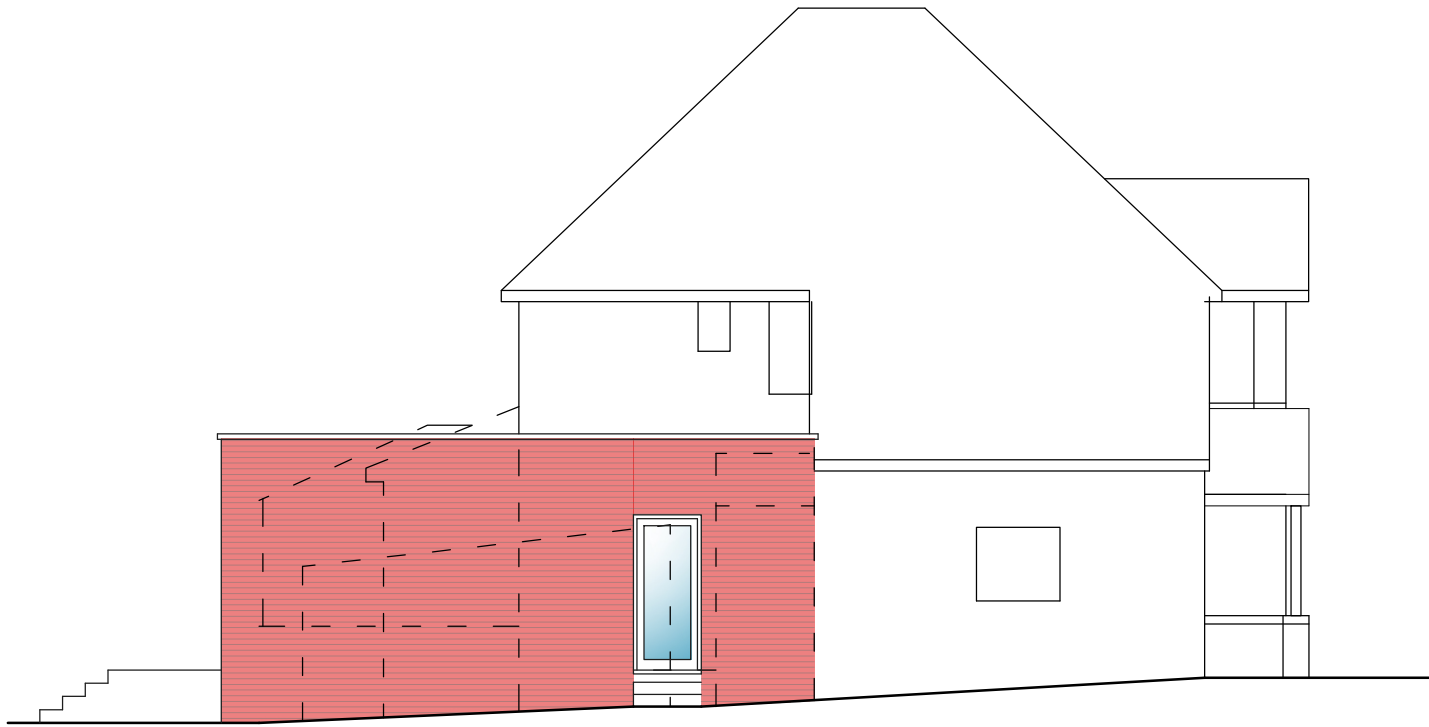


Side (North) Elevation @ 1:100




Front (West) Elevation @ 1:100

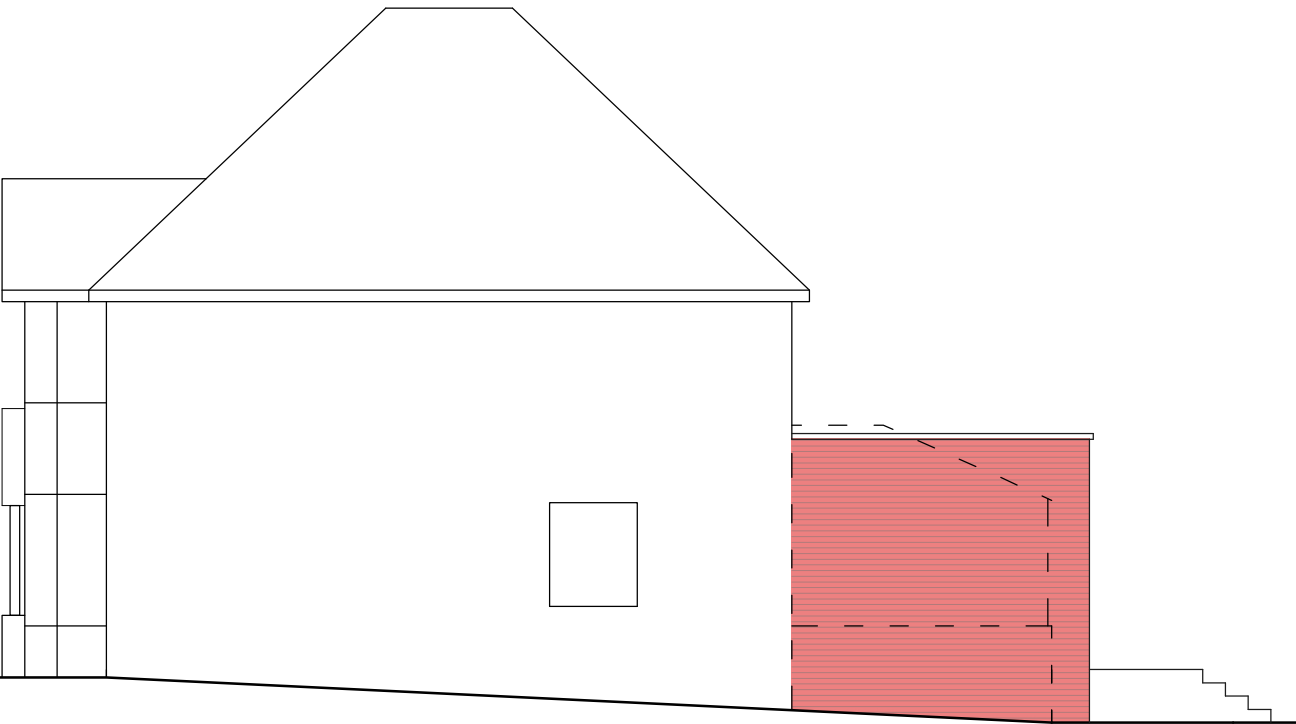

Side (South) Elevation @ 1:100

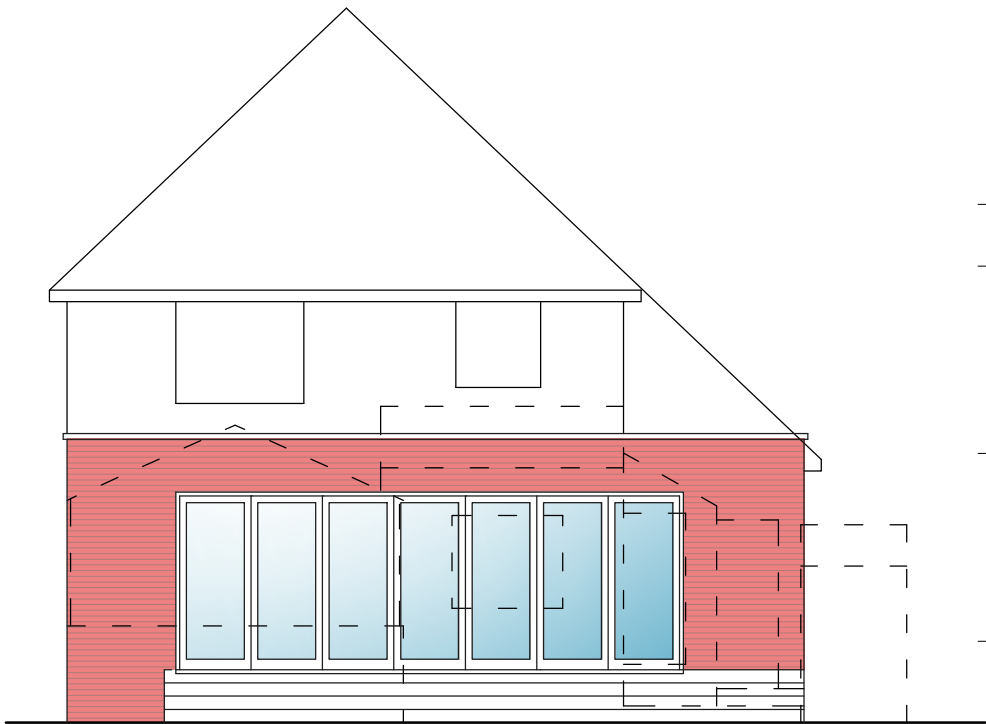

Rear (East) Elevation @ 1:100

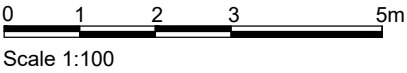

B A		Extension enlarged First floor extension omitted	20.11.24 15.11.24
Rev	Description		Date
Job Reference		Client	
Extension & Alterations 8 Chancellors Park Hassocks, BN6 8EZ		Mrs Atkinson	
Drawing Title		Drawing No	Rev
Proposed Elevations		ADC 1599/06	B
Date	Scale	Dwg Size	Plot Style
25/06/24	1:100	A3	ADCgreyscale
Drawn		Checked	
AD		AD	

All dimensions to be checked on site and do not scale from this drawing. This drawing should be approved by Local Authority Building Control or other appropriate checking authority prior to commencement of work. This drawing should not be reproduced without the prior consent of the author.

ADC Alistair Dodd
Consulting

Architectural Services

Citibase Brighton. 95 Ditchling Road
Brighton . East Sussex . BN1 4ST
Tel: 01273 558330
Email: info@adcbrighton.co.uk
www.adcbrighton.com