




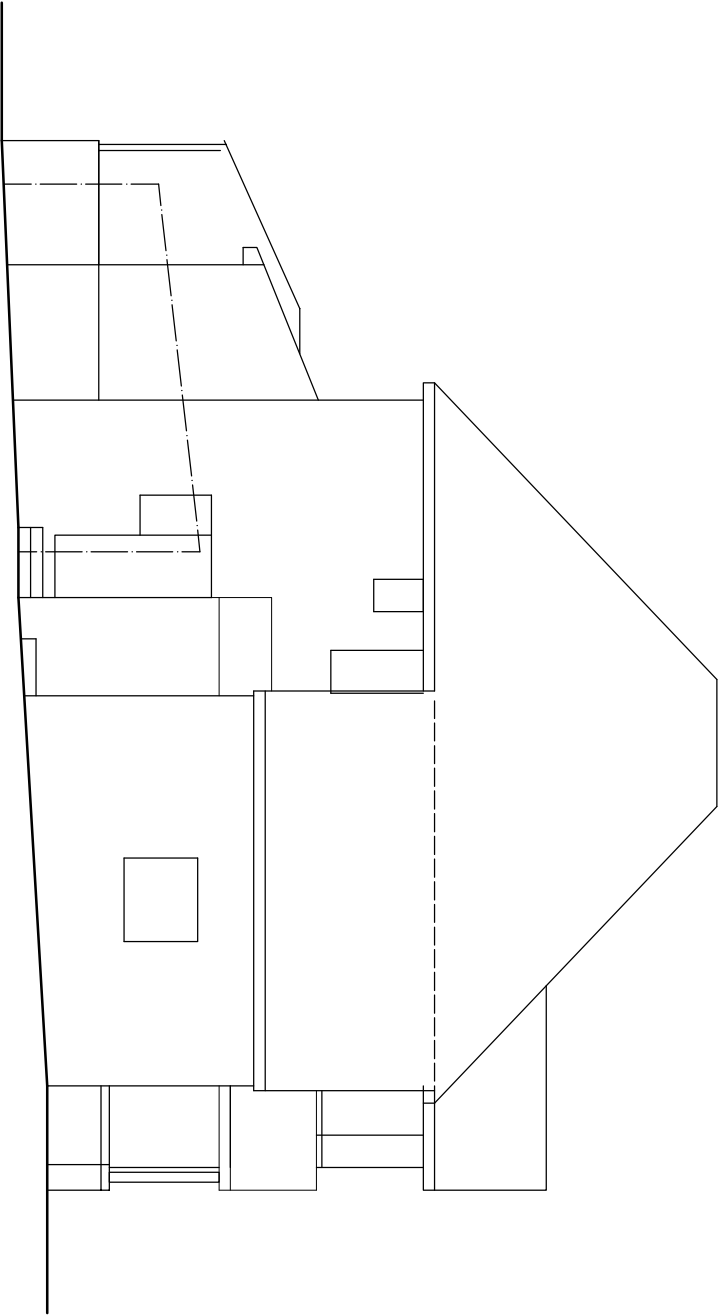


Side (North) Elevation @ 1:100

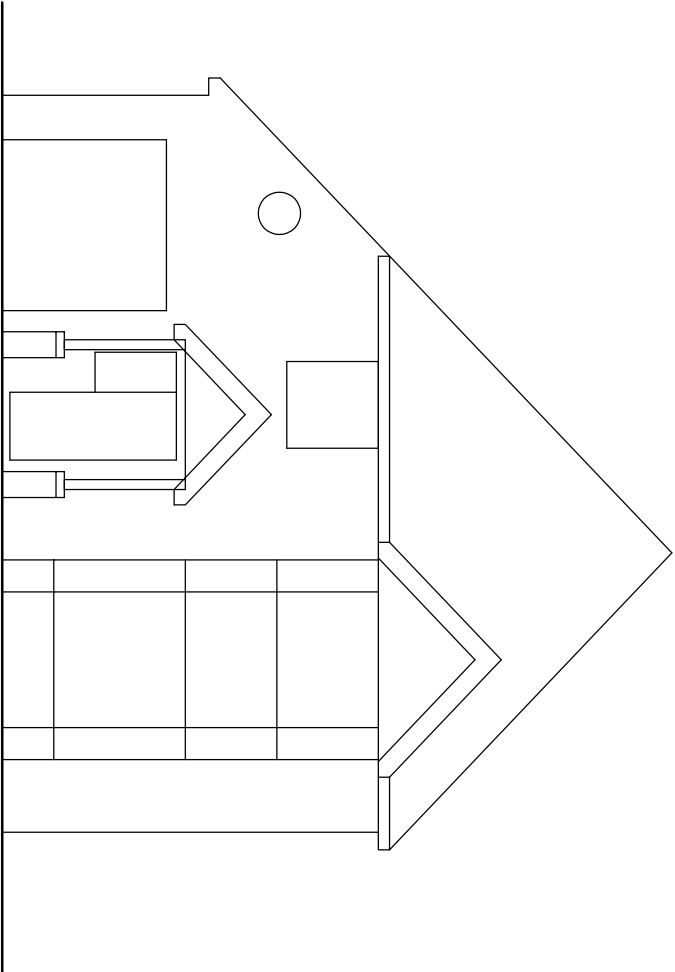


Front (West) Elevation @ 1:100

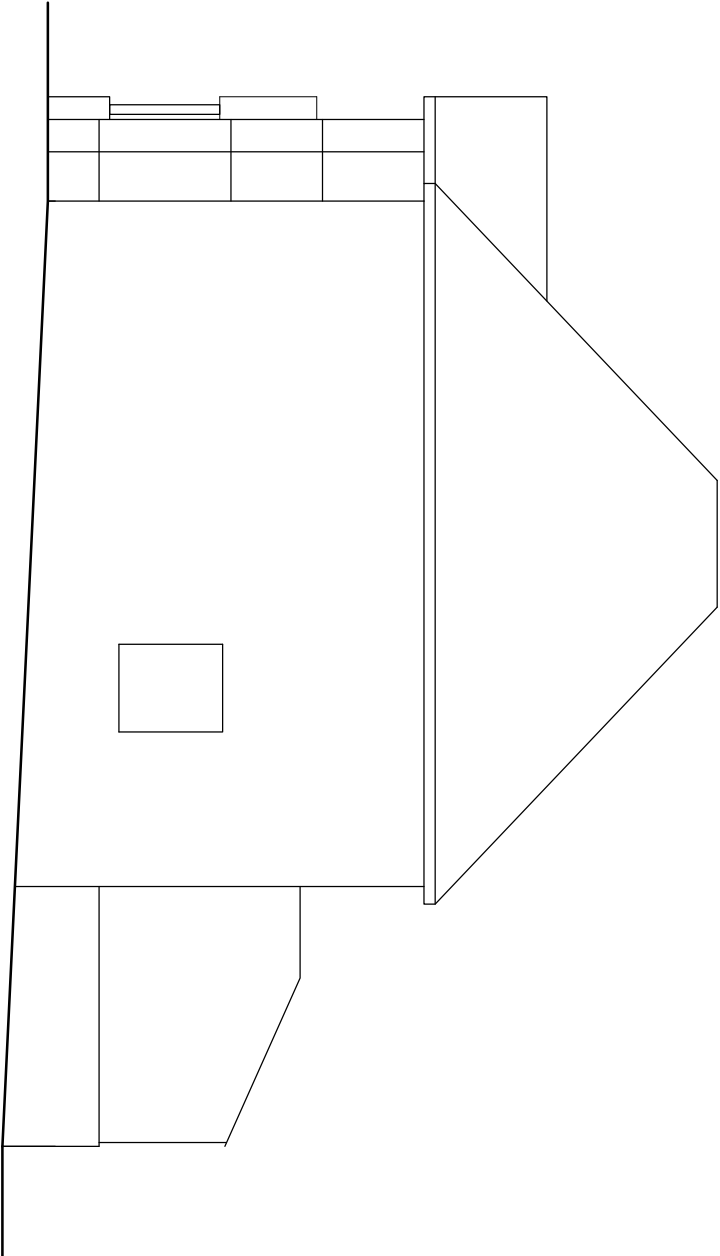

Side (South) Elevation @ 1:100

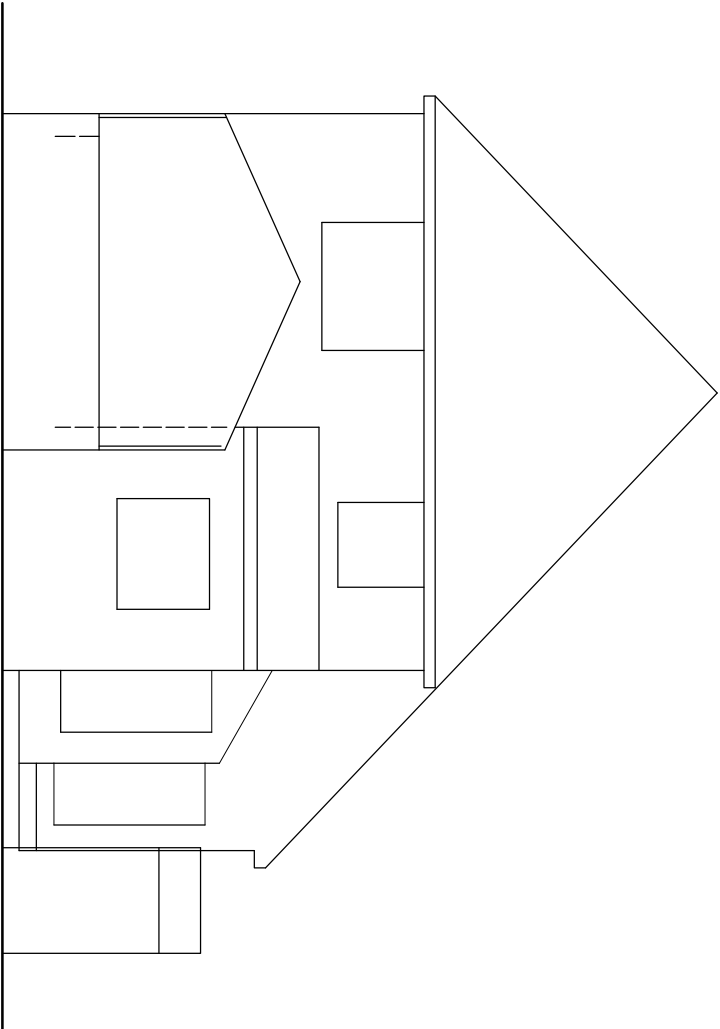

Rear (East) Elevation @ 1:100

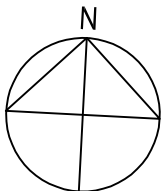

Rev		Description		Date	
Job Reference Extension & Alterations 8 Chancellors Park Hassocks, BN6 8EZ				Client Mrs Atkinson	
Drawing Title Existing Elevations				Drawing No ADC 1599/02 Rev	
Date 25/06/24	Scale 1:100	Dwg Size A3	Plot Style ADCgrey.sct	Drawn AD	Checked AD

All dimensions to be checked on site and do not scale from this drawing. This drawing should be approved by Local Authority Building Control or other appropriate checking prior to commencement of work. This drawing should not be reproduced without the prior consent of the author.

ADC Alistair Dodd
Consulting

Architectural Services

Citibase Brighton, 95 Ditchling Road
Brighton . East Sussex . BN1 4ST
Tel: 01273 558330
Email: info@adcbrighton.co.uk
www.adcbrighton.com