




site boundaries

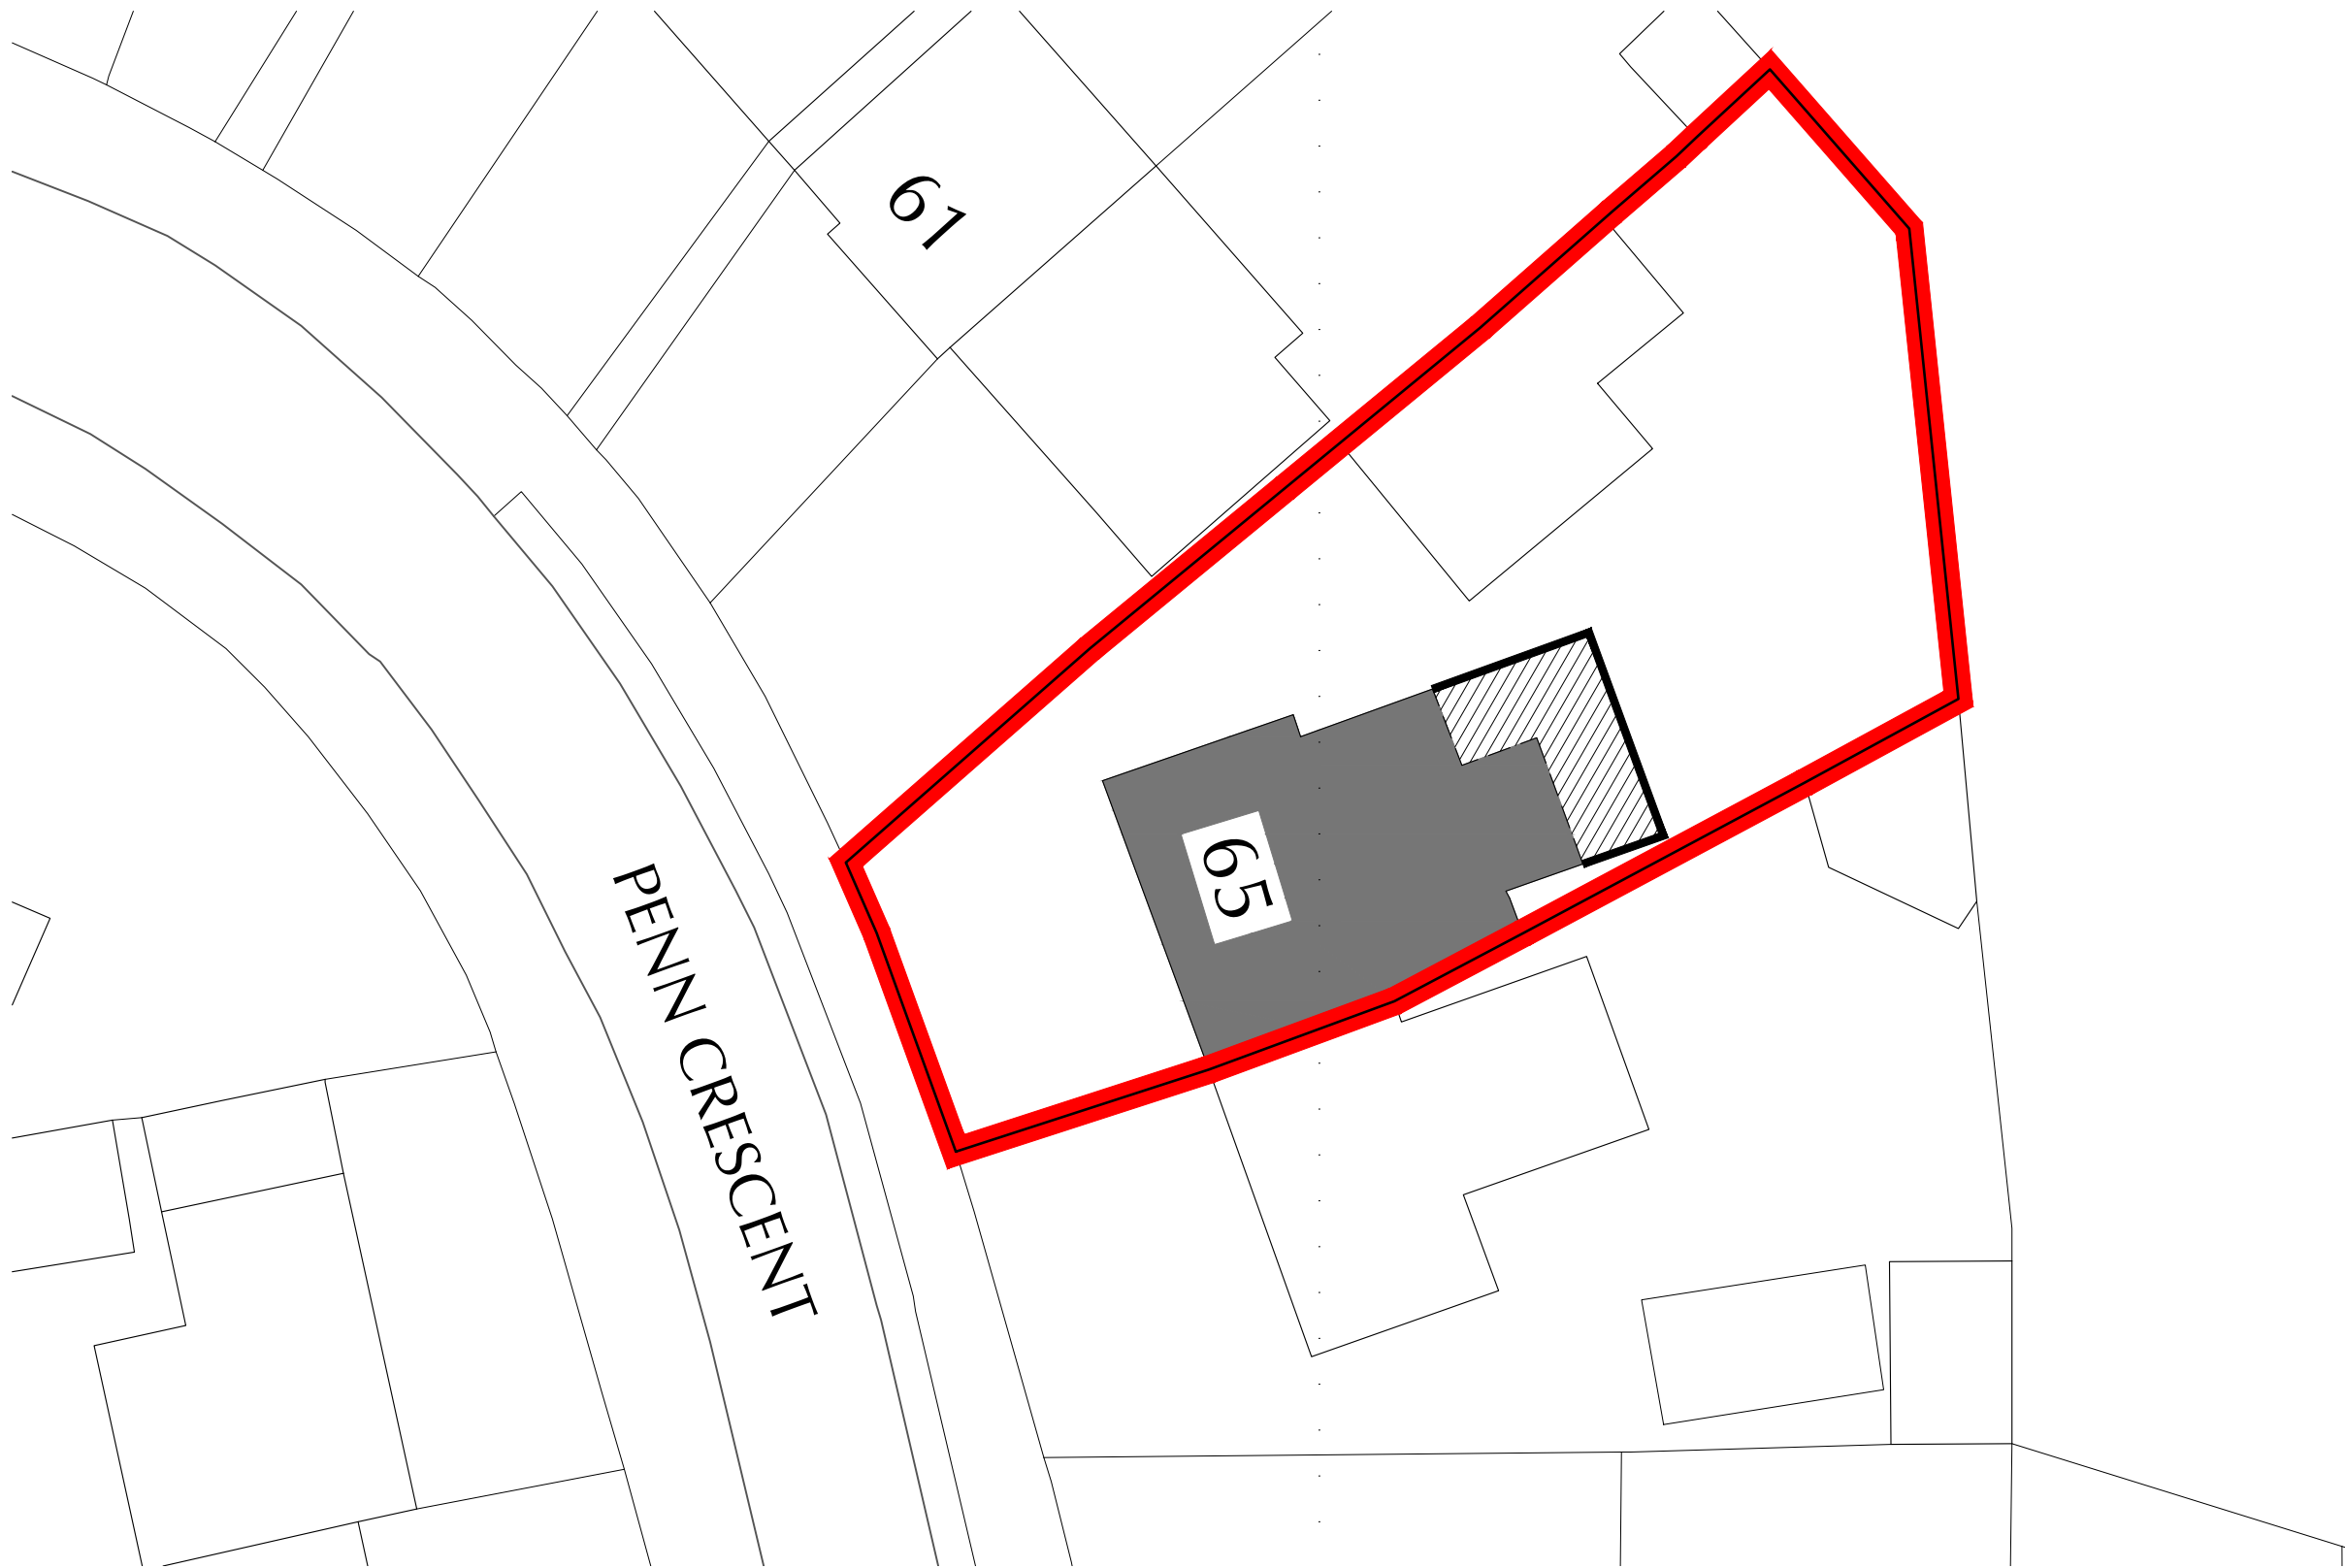

existing building

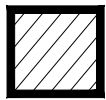

proposed extension

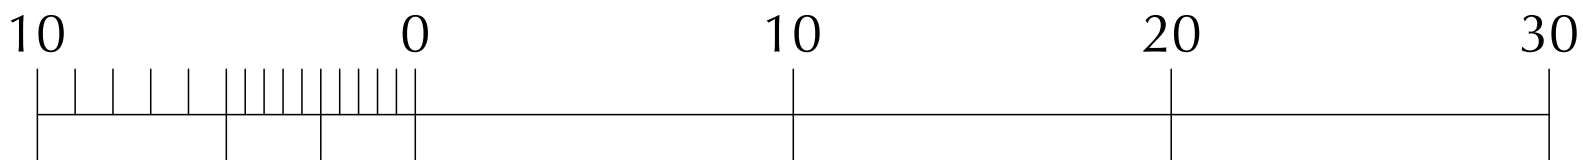

scale 1:200 at A3

planning

This drawing is to be used for planning purposes only.

project
65 PENN CRESCENT
HAYWARDS HEATH RH16 3HP
drawing title
BLOCK PLAN

G D ARCHITECTS MADDISON HOUSE 226 HIGH STREET CROYDON CR9 1DF TEL: 020 8405 9782 E: studio@gd-architects.com			
Scale	Project no.		
1:200 AT A3	02257		
Date	By	Drawing number	
NOV '24	GD	2257_P07	
		CAD filename	Rev
		GA DWG05_2257	
		© gdarchitects	