


Rose Cottage, Church Lane, Ardingly. RH17 6UP

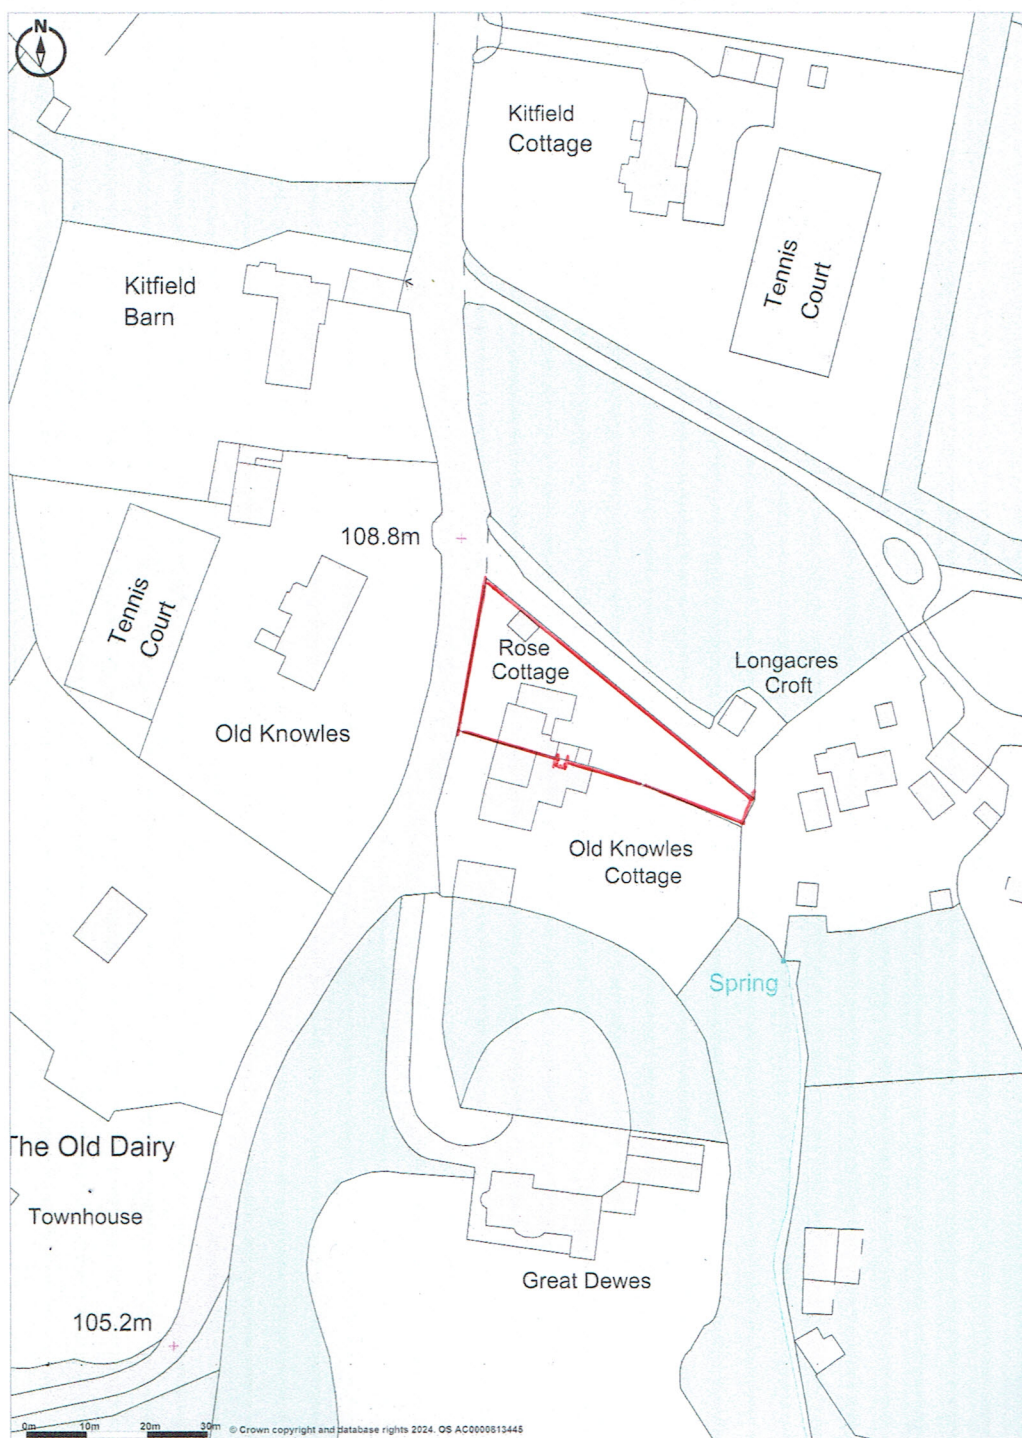

Promap
LANDMARK INFORMATION

© Crown Copyright and database rights 2024. OS AC0000813445
Plotted Scale - 1:1250. Paper Size - A4