

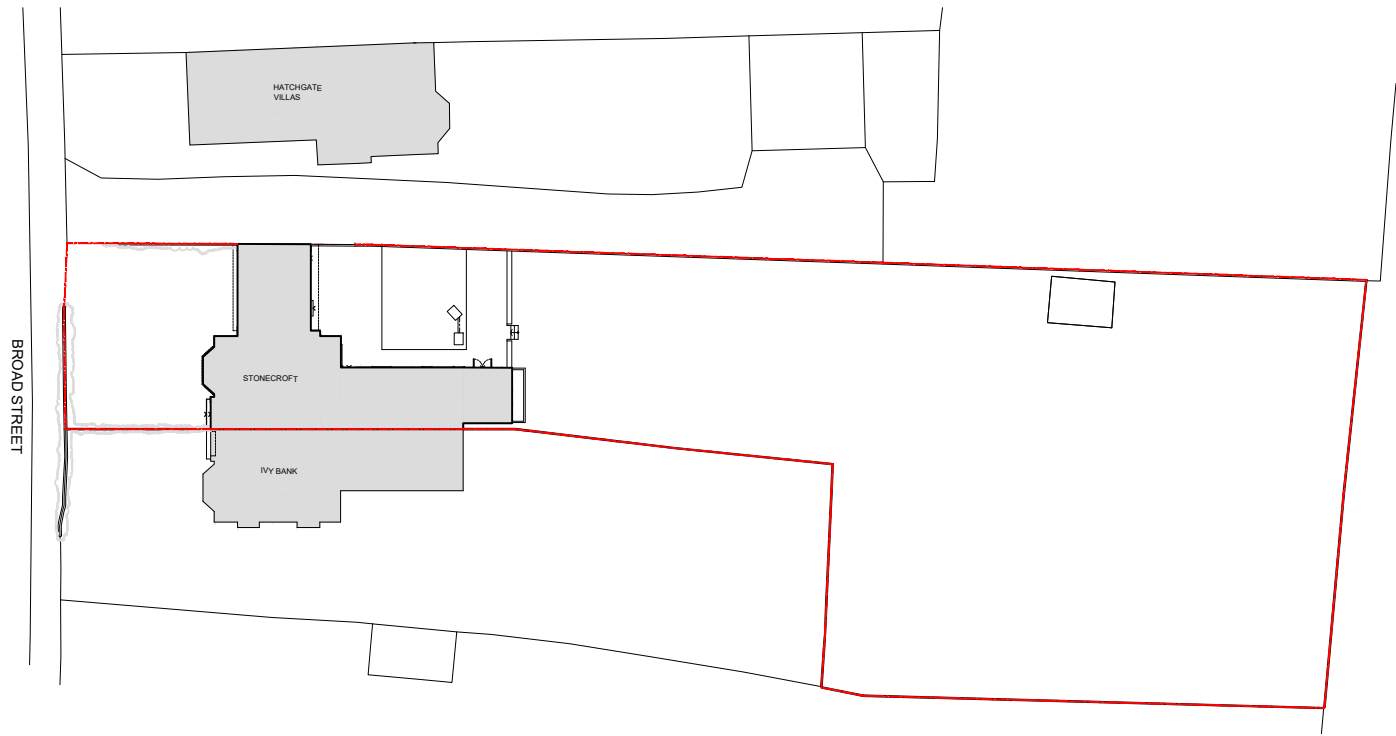


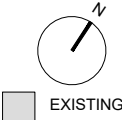

1 EXISTING SITE BLOCK PLAN
SCALE 1:500

NOTES:
Do not scale from the drawings, all dimensions to be checked on site.
Work to be carried out in accordance with Bye-Laws and local authority Regulations.
This drawing may incorporate information from other professionals. We cannot accept responsibility for the integrity and accuracy of such information.
Drawings, specifications and schedules are performance-based specification only. To be read in conjunction with all relevant architects and consultants drawings and specifications.
No responsibility can be accepted for estimates of work or orders placed for materials based on the drawings while still being considered by the local authority pending amendments and works should not commence until such approval is granted.
All works adjacent to the boundary or party walls within 3m distance must not be started without the neighbours having advanced notification and consents under the Party Wall Act 1996.
Foundations must not encroach on the boundary.

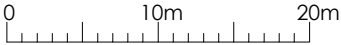

REVISIONS

STATUS		PROJECT	
EXISTING		STONECROFT, BROAD ST, CUCKFIELD	
		TITLE	
		EXISTING SITE BLOCK PLAN	
SCALE	DATE	DRAWING NUMBER	REV
1:500	2026.03.16	001	*

VICTORIA MUSTARD ARCHITECT
135 Crawley Down Road, Felbridge, East Grinstead RH19 2PS
Mob 07779 245 093 vicki@victoriarmustardarchitects.com