

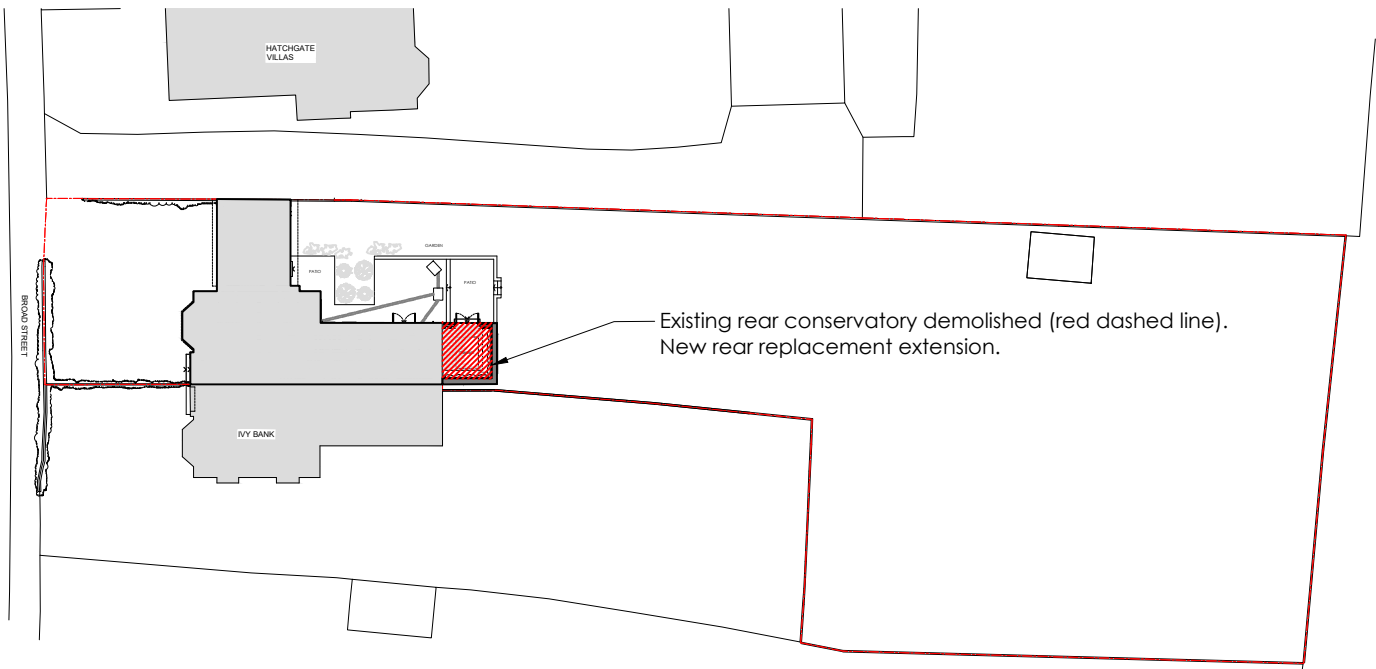


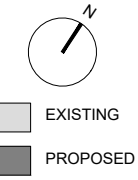

1 PROPOSED SITE BLOCK PLAN
SCALE 1:500

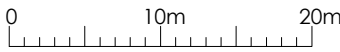

REVISIONS	
*	*

STATUS		PROJECT	
PROPOSED		STONECROFT, BROAD ST, CUCKFIELD	
		TITLE	
		PROPOSED SITE BLOCK PLAN	
SCALE	DATE	DRAWING NUMBER	REV
1:500	2026.03.25	100	*

VICTORIA MUSTARD ARCHITECT
135 Crawley Down Road, Felbridge, East Grinstead RH19 2PS
Mob 07779 245 093 vicki@victoriarmustardarchitects.com