


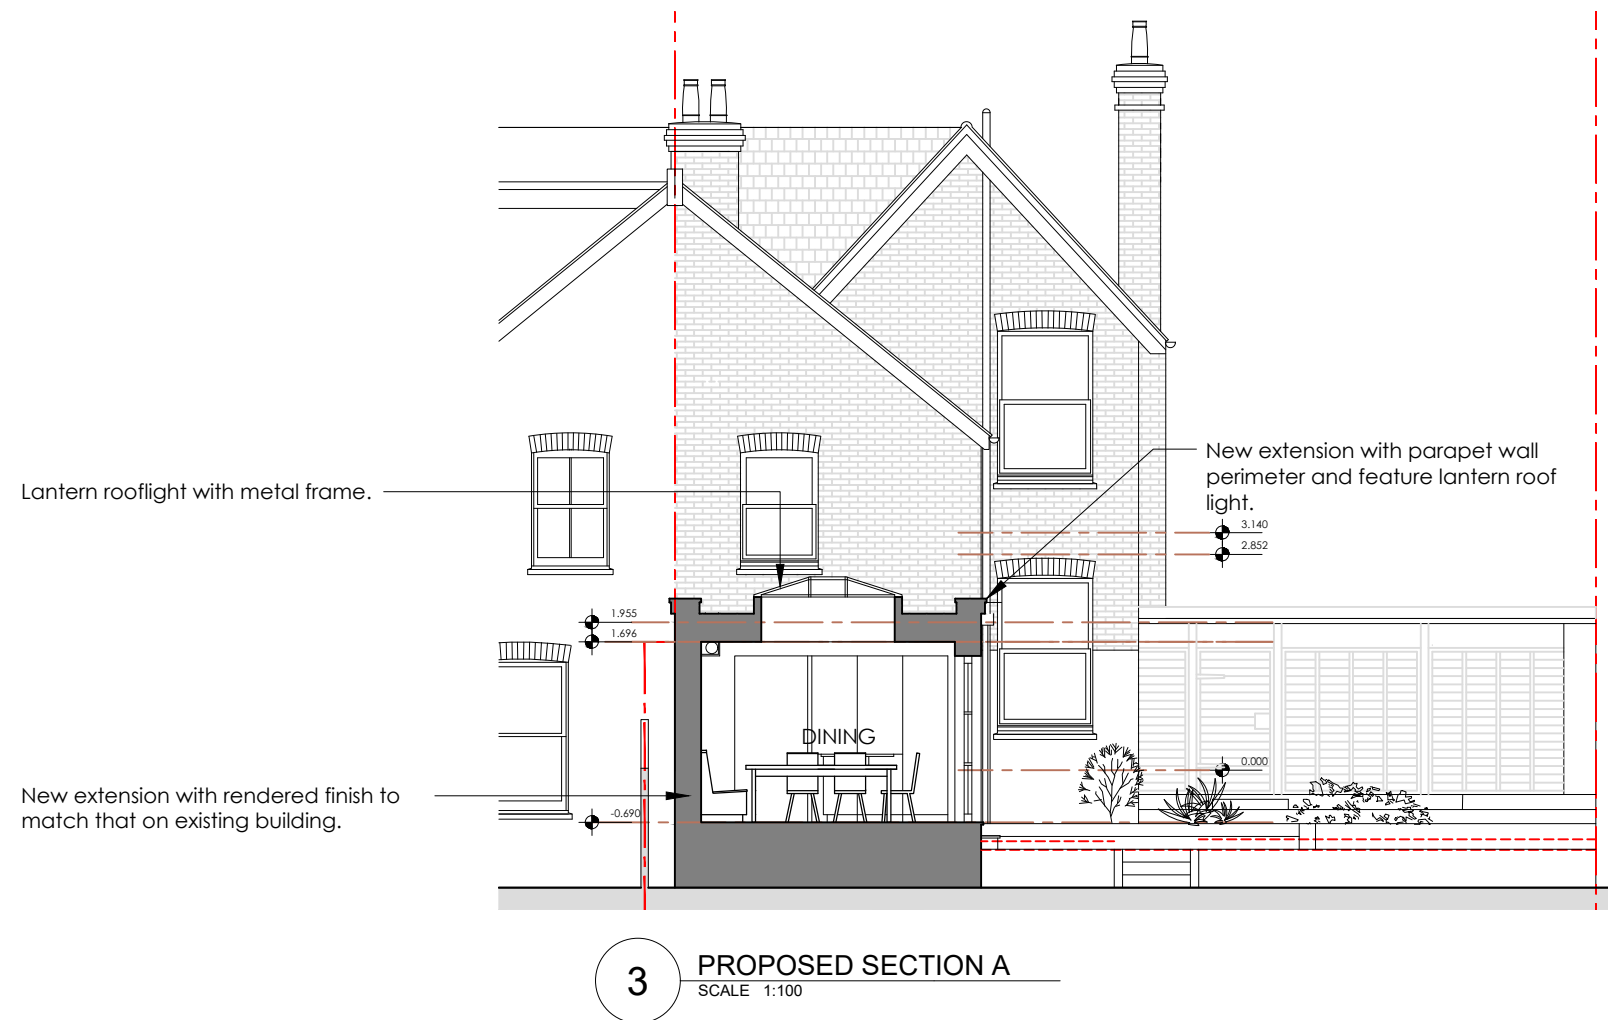

EXISTING
PROPOSED

REVISIONS

PROPOSED		PROJECT	
STONECROFT, BROAD ST, CUCKFIELD		TITLE	
PROPOSED SECTION A			
SCALE	DATE	DRAWING NUMBER	REV
1:100	2026.03.25	104	*

VICTORIA MUSTARD ARCHITECT

135 Crawley Down Road, Felbridge, East Grinstead RH19 2PS
Mob 07779 245 093 vicki@victoriarmustardarchitects.com