

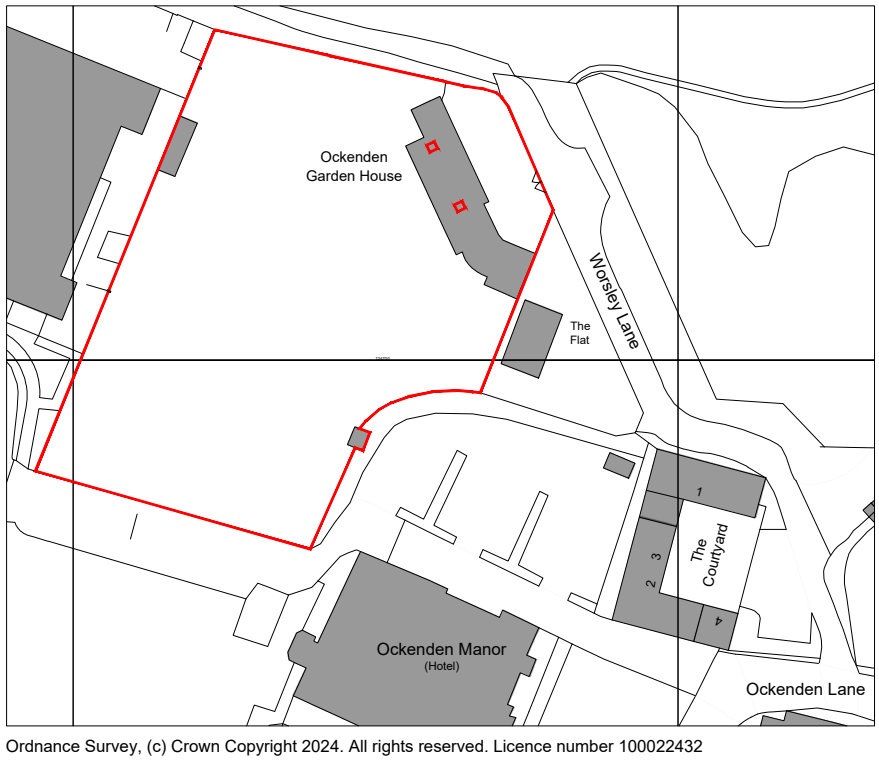


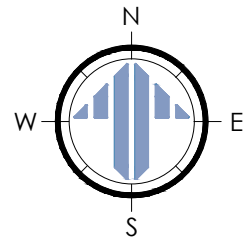


Ordnance Survey, (c) Crown Copyright 2024. All rights reserved. Licence number 100022432

SITE LOCATION PLAN - AS PROPOSED
SCALE 1:1250 ON AN A1 SHEET

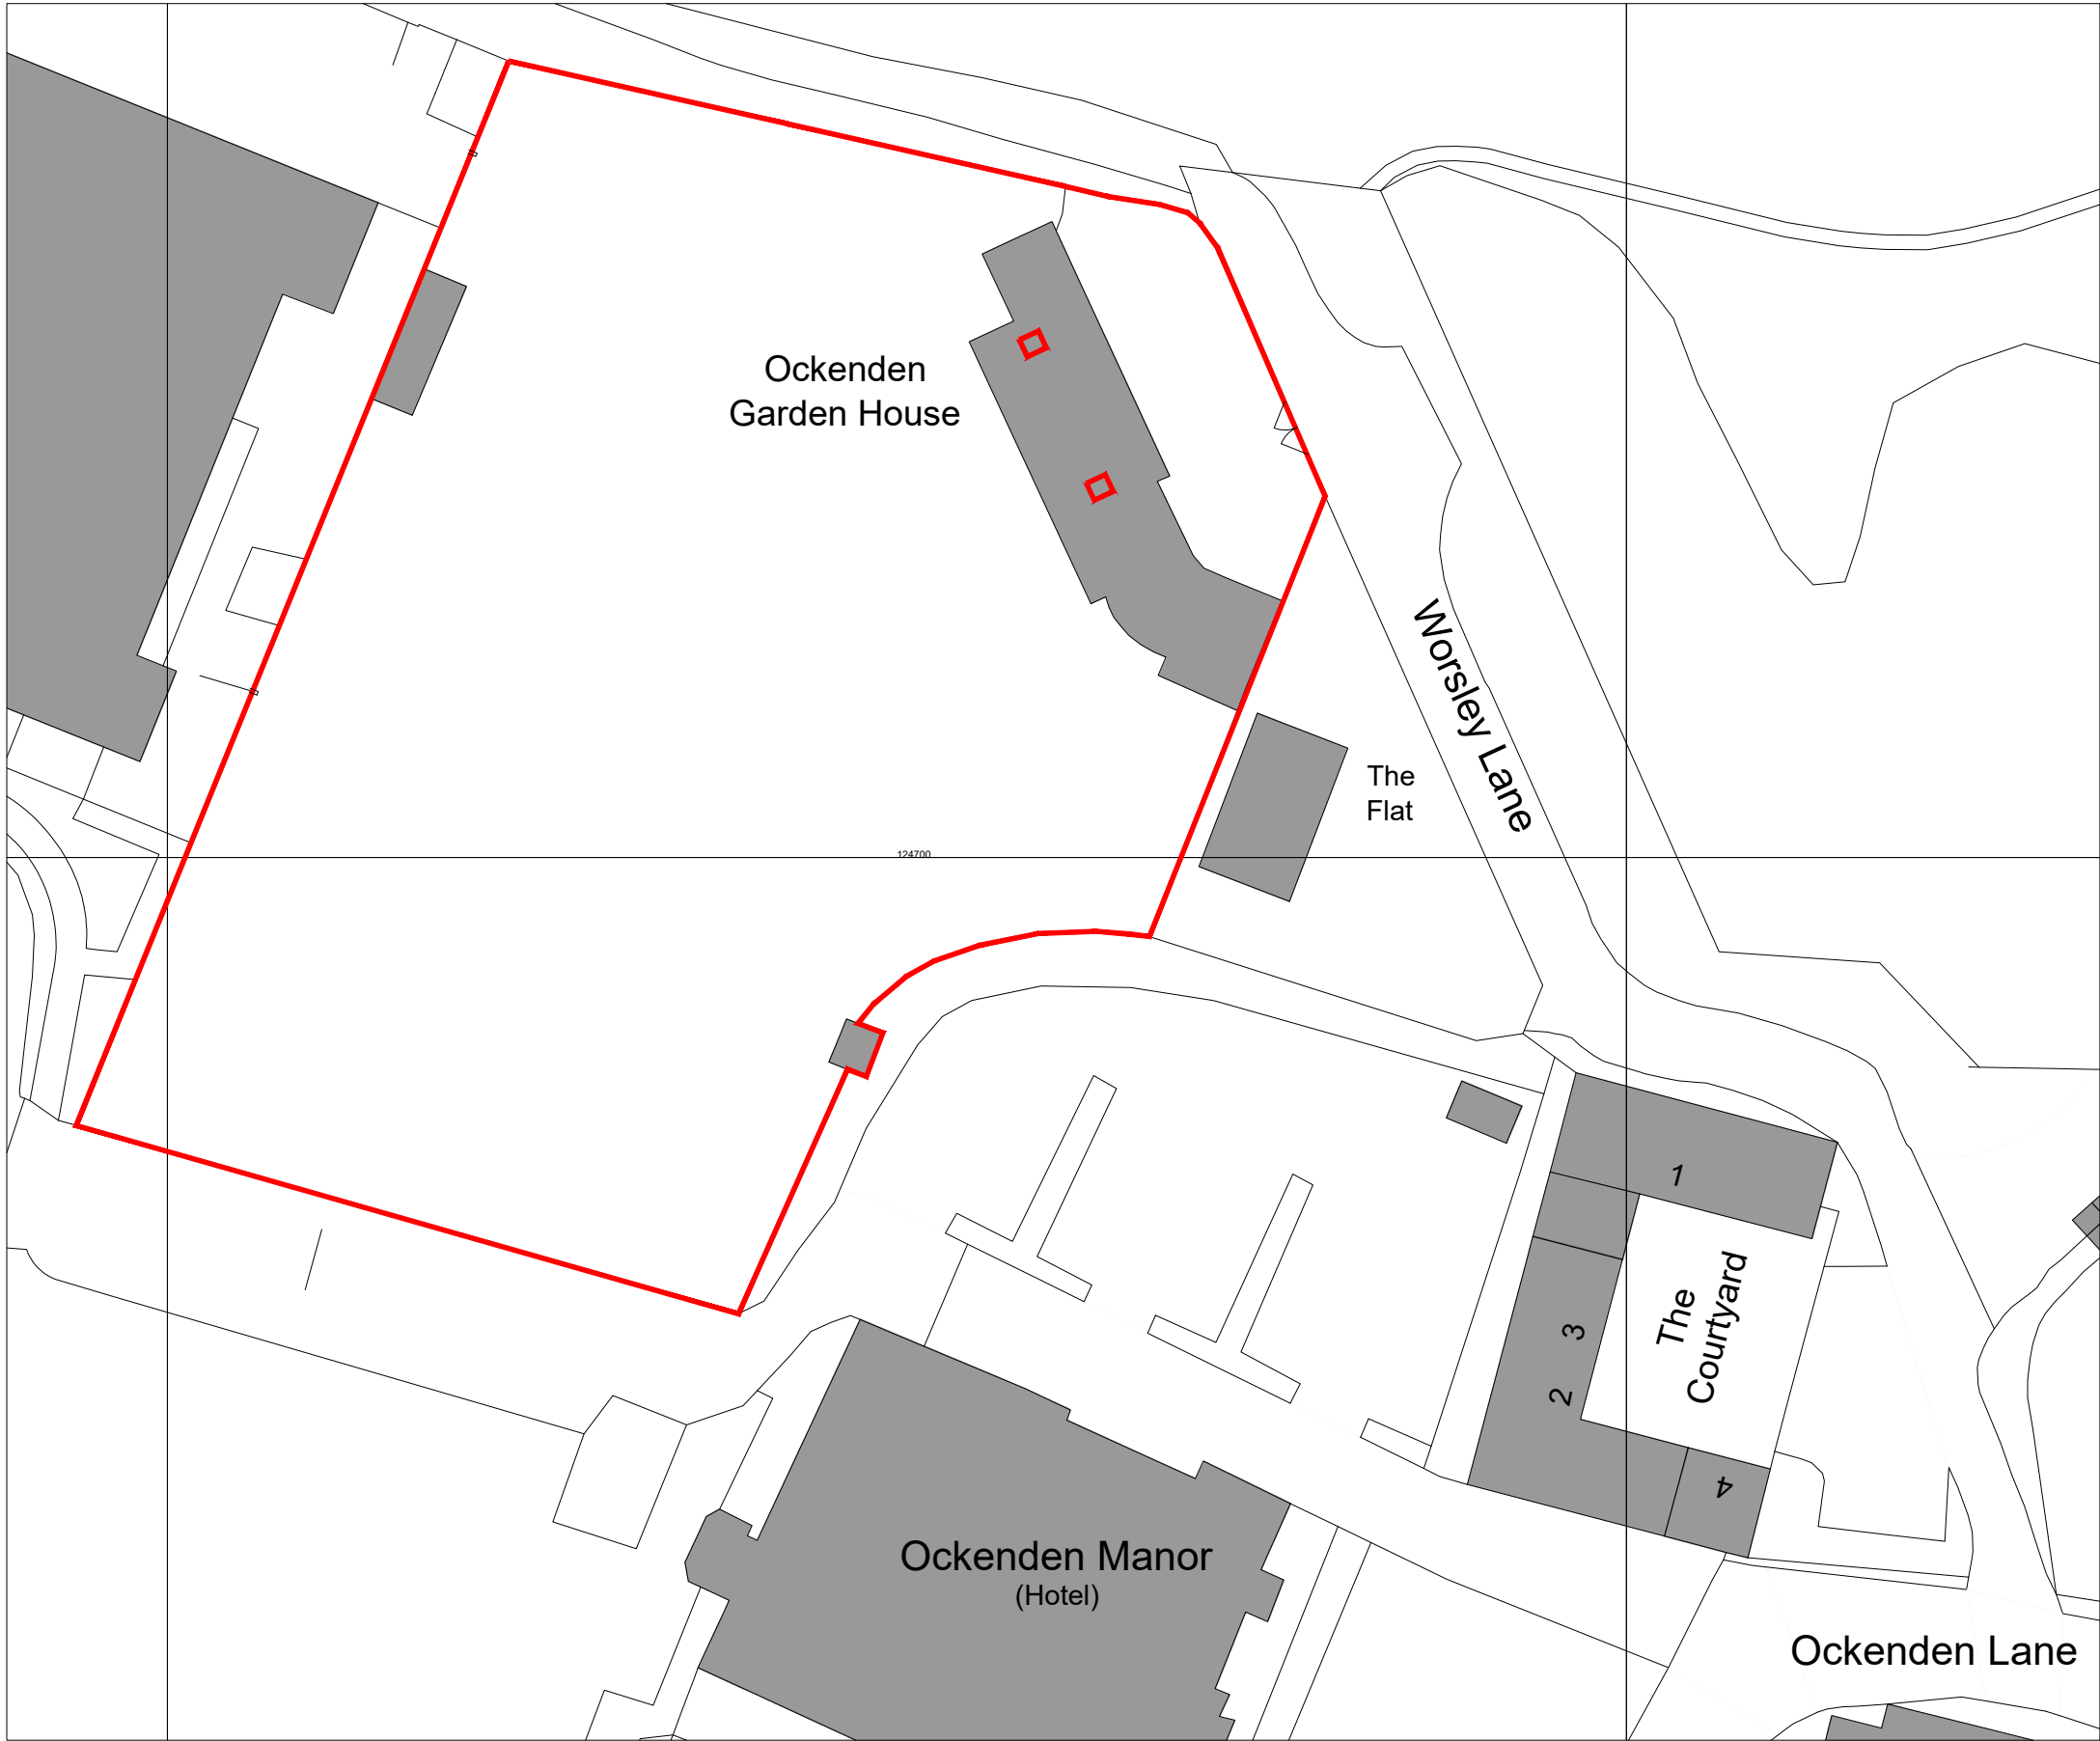

Ordnance Survey, (c) Crown Copyright 2024. All rights reserved. Licence number 100022432

SITE BLOCK PLAN - AS PROPOSED
SCALE 1:500 ON AN A1 SHEET

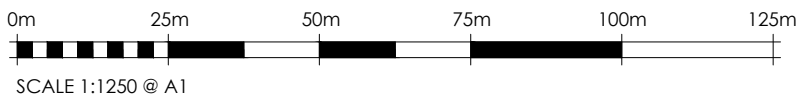

REV.	DATE.	BY.	AMENDMENT.	CHK.

PLANNING

 **gould baxter**
2 Lucastes Mews, Paddockhall Road,
Haywards Heath,
West Sussex, RH16 1HE
(01444) 452604
hh@gouldbaxter.co.uk
www.gouldbaxter.co.uk

NOTES:
DO NOT SCALE OFF THIS DRAWING UNLESS FOR PLANNING PURPOSES.
CHECK ALL DIMENSIONS ON SITE BEFORE ANY WORK IS COMMENCED.
ALL GOODS MATERIALS AND WORKMANSHIP MUST CONFORM WITH CURRENT
BUILDING REGULATIONS, BRITISH STANDARDS AND CODES OF PRACTICE.
COPYRIGHT OF THIS DRAWING IS RETAINED BY GOULD PROPERTY CONSULTANTS
LP T/A GOULD BAXTER AND IT MUST NOT BE REPRODUCED WITHOUT WRITTEN
CONSENT.

CLIENT. Mr & Mrs Buckley
PROJECT. Ockenden House Ockenden Lane Cuckfield RH17 5LD

DRAWING.
Site Location and Block Plan
As Proposed

DATE. 02.12.2024	SCALE AT A1. Varies	DRAWN BY. CS CHECKED BY. MC
---------------------	------------------------	--------------------------------

JOB NO. GH684	DRAWING NO. PL.20	REV. -
------------------	----------------------	-----------