




Block Plan - Proposed
Scale 1:200

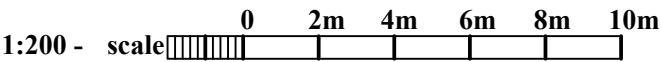

AMENDMENTS

Springfield Farm Barn,
Lewes Road, Scaynes Hill,
RH17 7NG

PLANNING

Block Plan - Proposed

JOB NO.
243234

DRG. NO
03

DATE
Nov 2024

AMEND.
-

SCALE
1:200@A3

M E CASSAM
ASSOCIATES

ARCHITECTURAL
CONSULTANTS


ARCHITECTURAL
TECHNOLOGISTS

T : 01892 654144
E : action@cassam-associates.co.uk
W : www.cassam-associates.co.uk