


SITE LOCATION PLAN

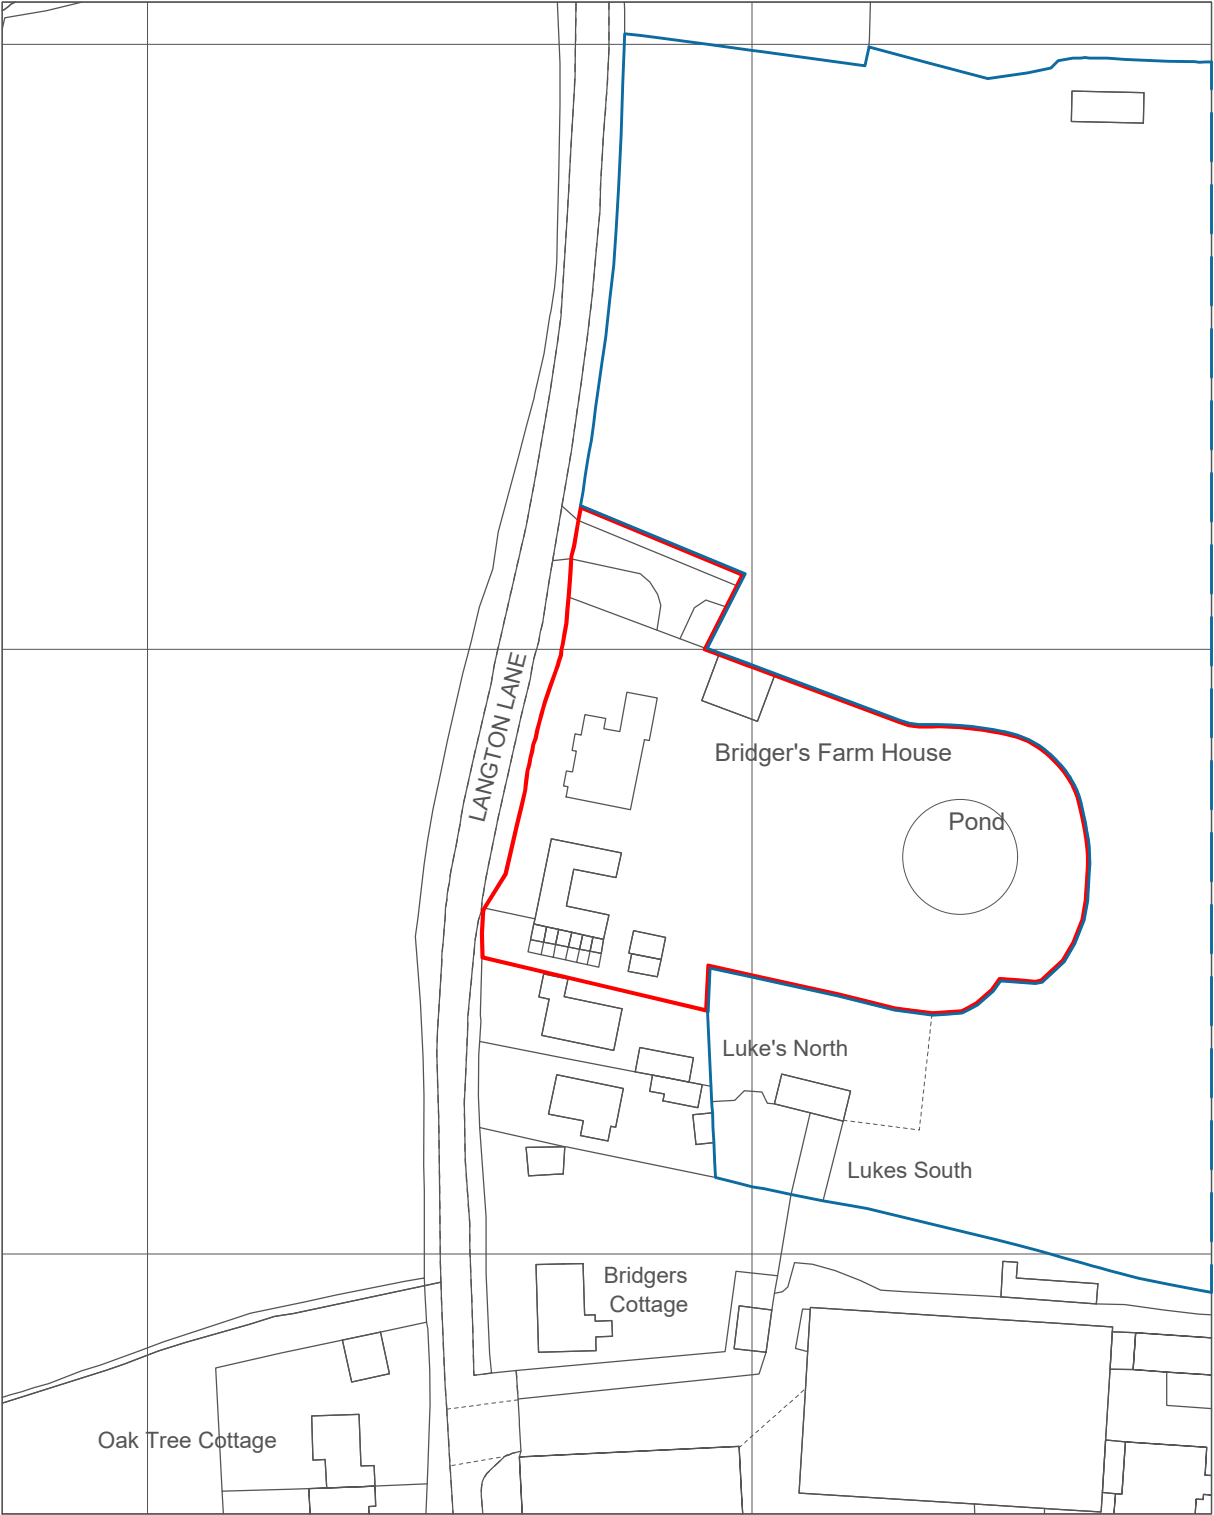

VALE  
GARDEN  
HOUSES  
LTD

LONDONTHORPE ROAD  
GRANTHAM  
LINCOLNSHIRE, NG31 9SJ  
TEL: 01476 564433 FAX: 01476 578555

NOTE:  
BASEWORKS ARE TO BE SET OUT ONLY TO  
FOUNDATION DRAWINGS. CONTRACTORS AND  
ERECTORS MUST VERIFY ALL DIMENSIONS ON  
SITE BEFORE WORK COMMENCES.

THIS DRAWING, ITS DESIGN AND APPLICATION  
TO SITE, AND ITS COMPONENTS REMAINS THE  
PROPERTY OF VALE GARDEN HOUSES LTD.  
AND MAY NOT BE REPRODUCED IN ANY WAY  
WITHOUT PRIOR CONSENT

| Rev:                                                                            | Date: | Details: |
|---------------------------------------------------------------------------------|-------|----------|
|                                                                                 |       |          |
| ©Crown copyright 2025<br>All rights reserved<br>VGH Licence Number AC0000820778 |       |          |
|                                                                                 |       |          |

Client:

Address:  
BRIDGERS FARMHOUSE,  
LANGTON LANE,  
HURST PIERPOINT,  
HASSOCKS,  
WEST SUSSEX,  
BN6 9HA

Title:  
  
SITE LOCATION PLAN

|                       |                     |
|-----------------------|---------------------|
| Scale:<br>1:1250 @ A3 | Date:<br>08.08.2025 |
| Drawn By:<br>ANNA     | Checked By:<br>SB   |

Drawing No.  
  
MER2989 - 14883 - 2 (P3)