
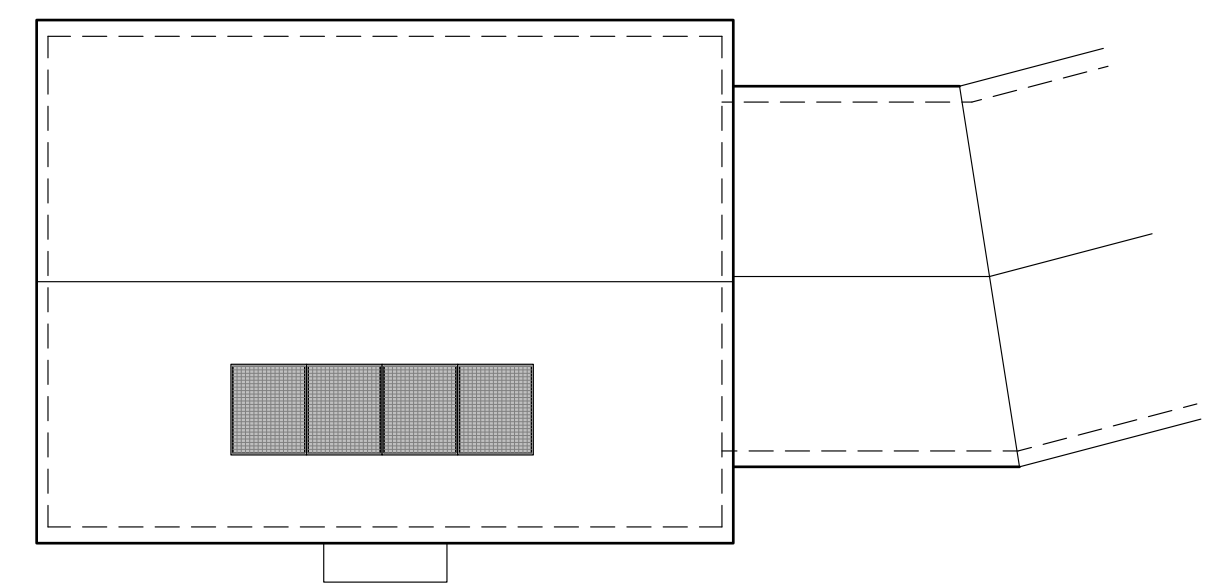
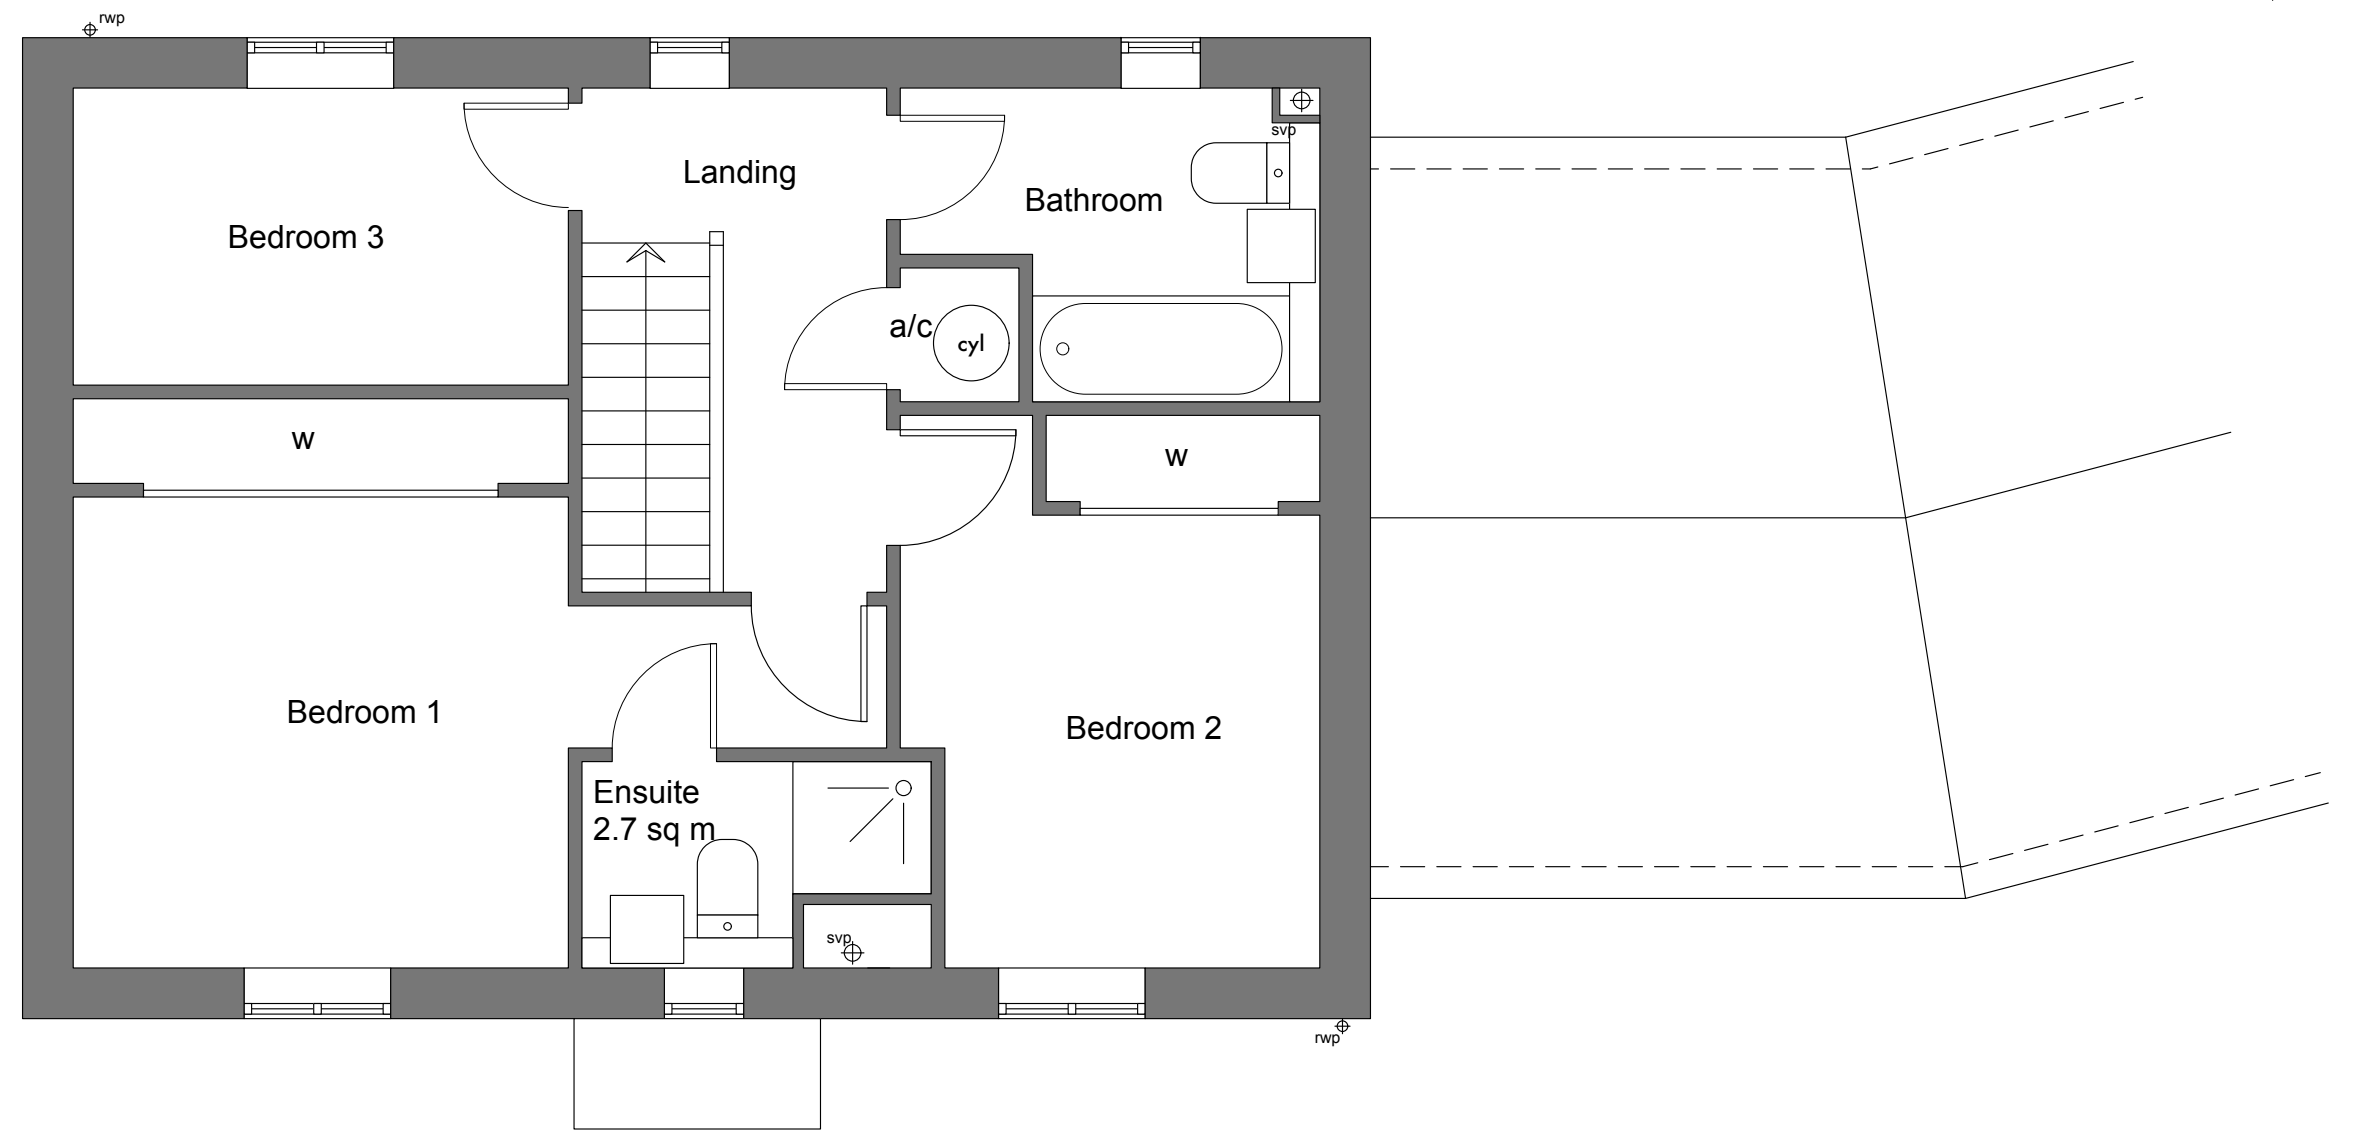
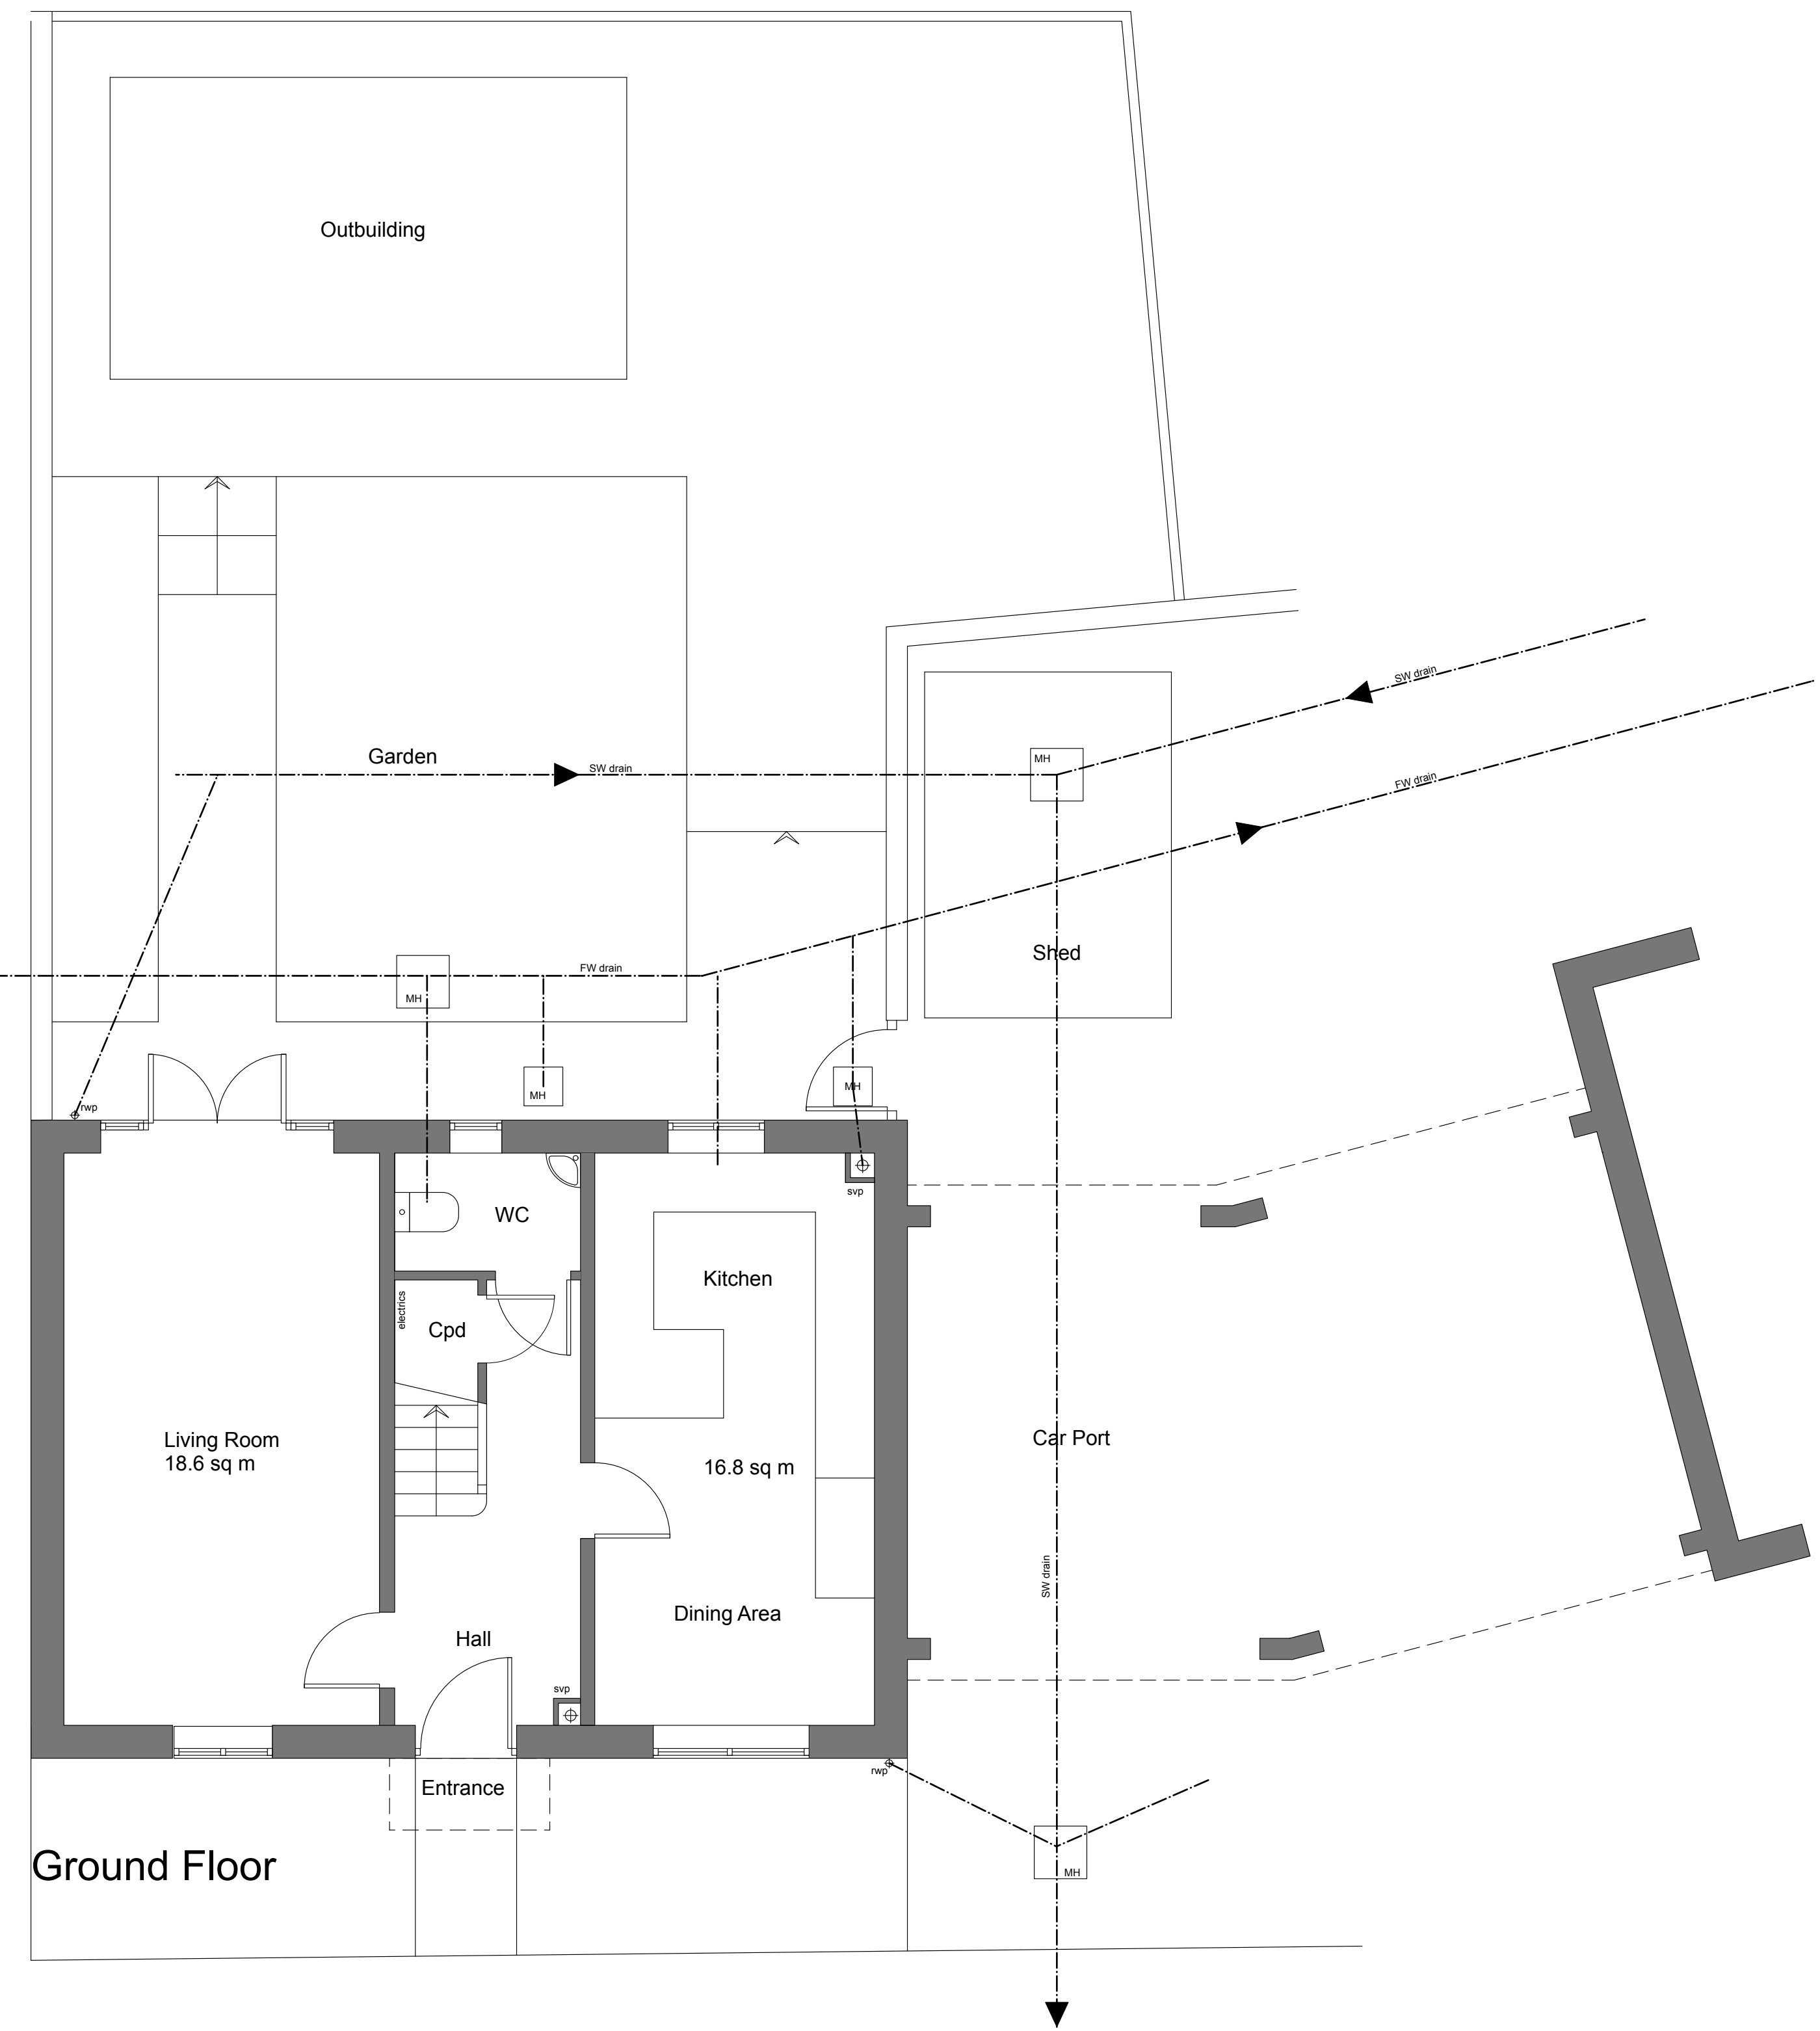


© Copyright CKA Architectural Ltd.
Drawing must not be copied or reproduced without permission from CKA Architectural.
All dimensions to be checked on site.

Revisions	
- 24/03/2025	First issue
A 24/03/2025	Updated

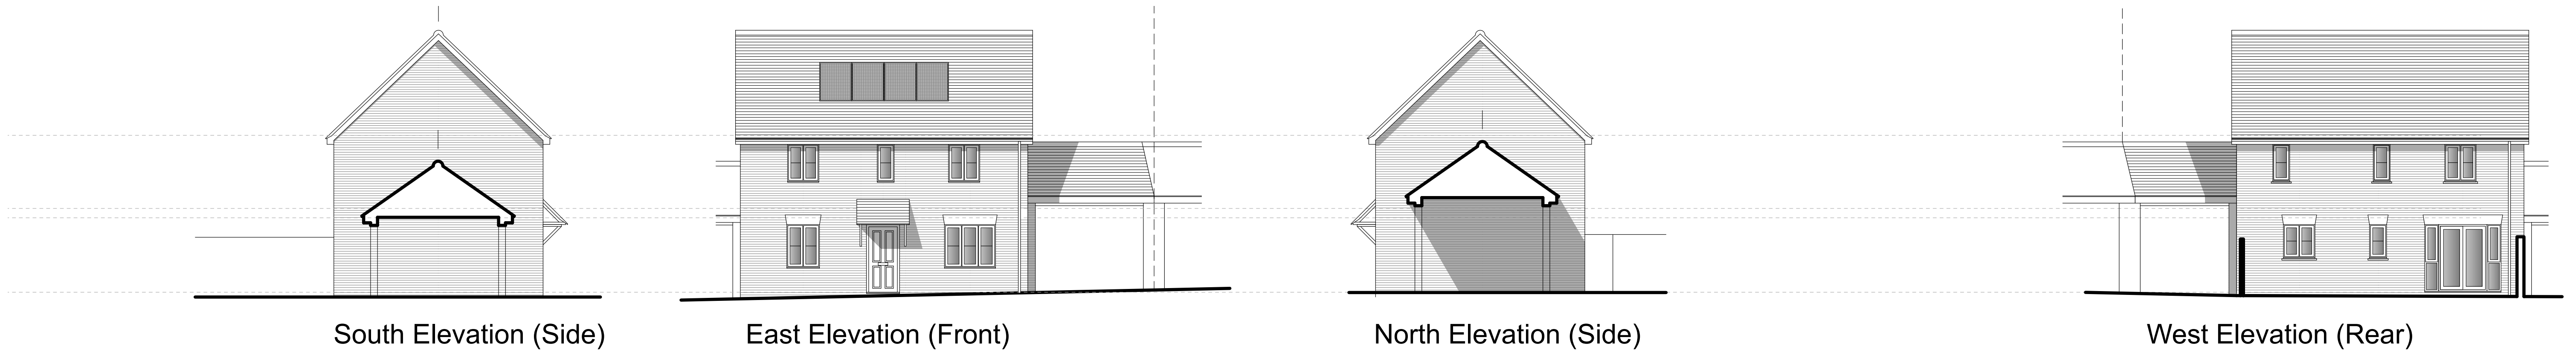


Client
M Hazelby and M Irish

Project address
**7 Heritage Lane
Burgess Hill
RH15 0XG**

Project description
Extensions

Drawing title
Existing Plans and Elevations

Scale	1:50 & 100 @ A1	Revision
Job N°	Drawing N°	
3362	02	A

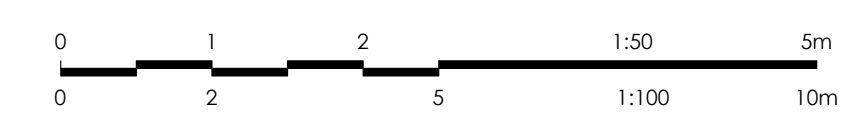

Existing Plans and Elevations