



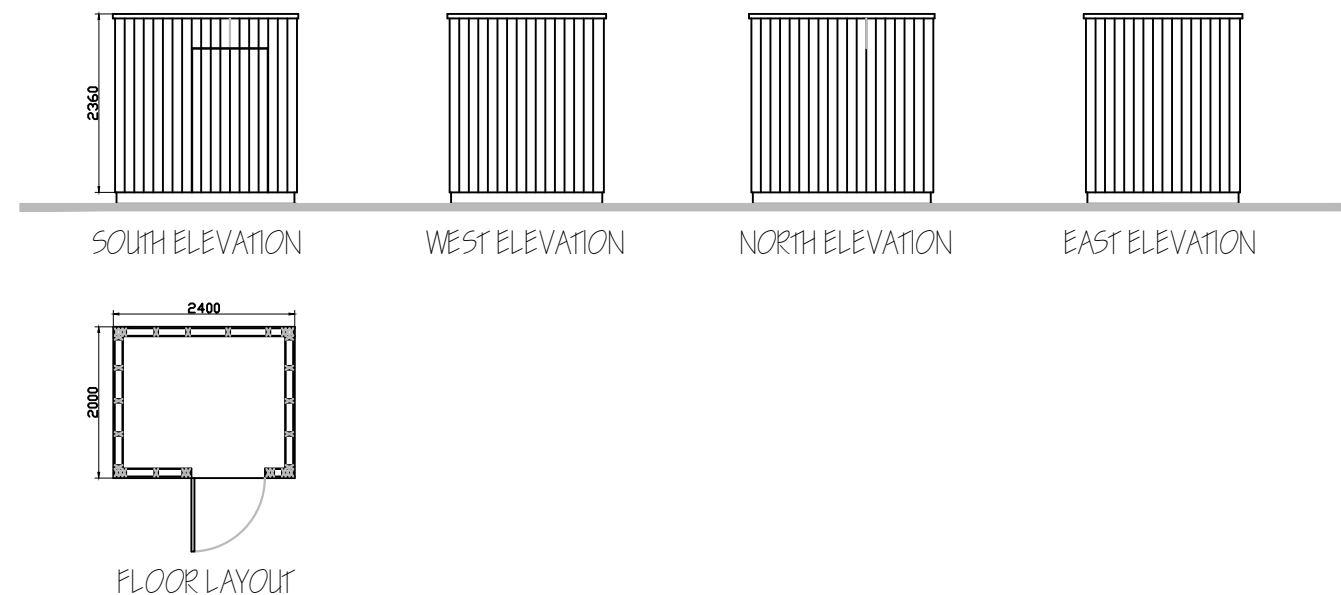

Project
PROPOSED SEMI-DETACHED HOUSES
LAND AT LODGELANDS
LODGELANDS
ARDINGLY
WEST SUSSEX
RH16 6RZ

Drawing
PROPOSED TIMBER CLAD SHED / CYCLE STORE
LOCATION, FLOOR LAYOUT & ELEVATIONS

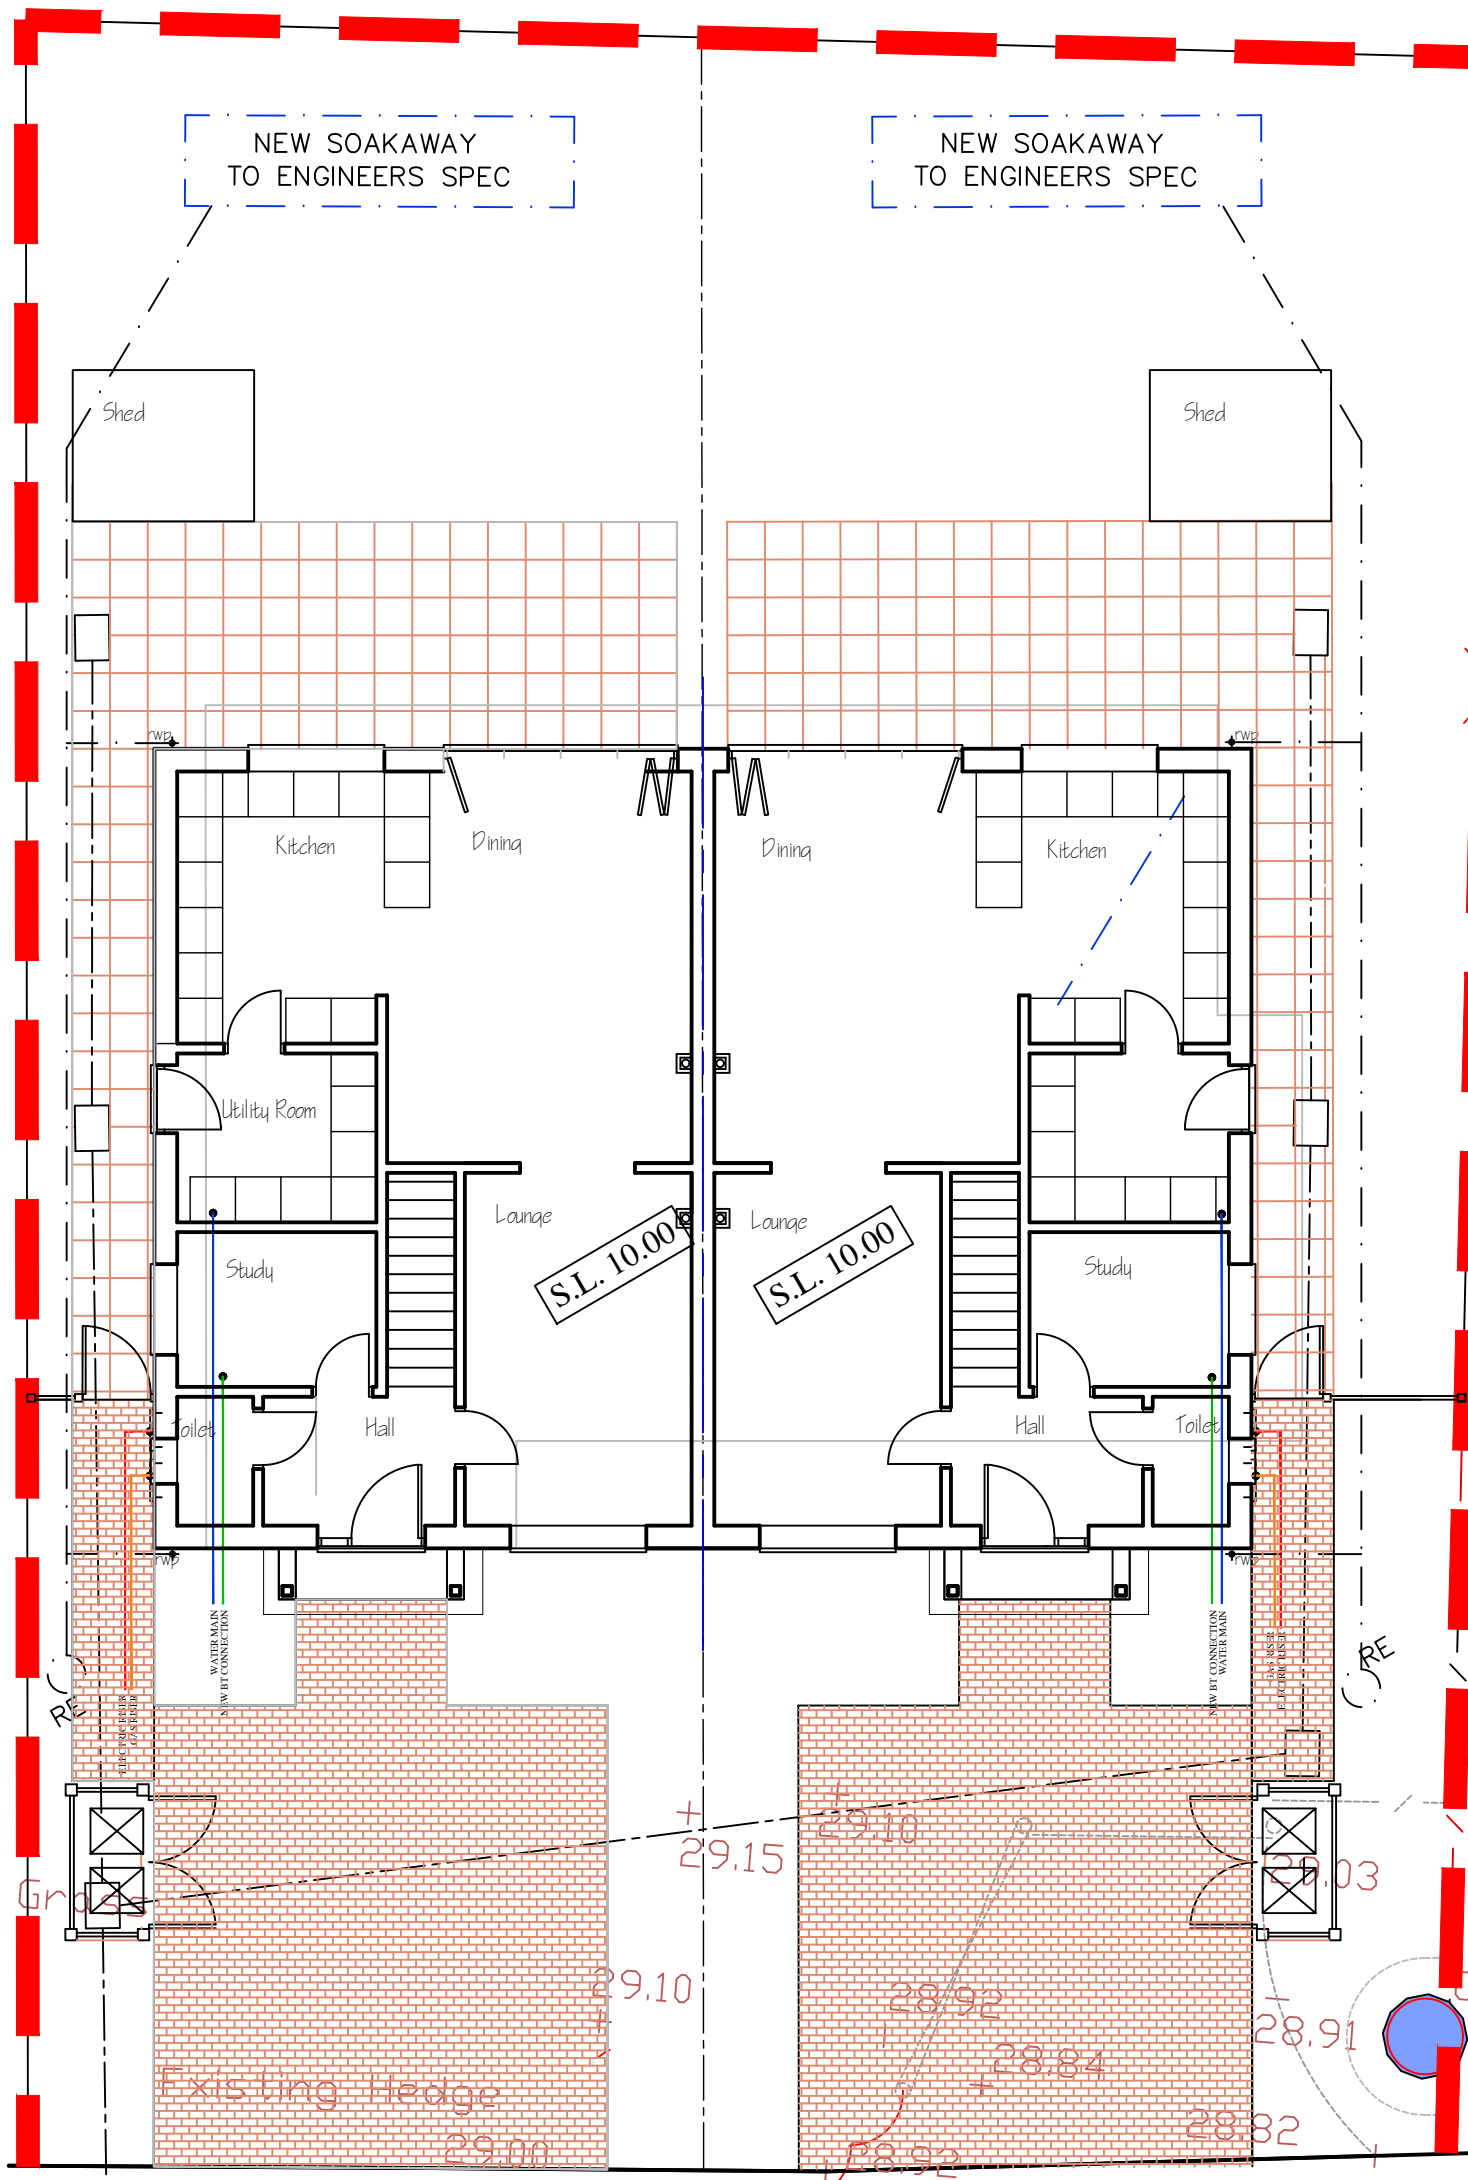

Architects & Planning Consultants

Clock Tower House, Lewes Road
Lindfield, West Sussex. RH16 2LH
Telephone 01444 - 484711

Client

Mr R J Fielden

Drawing no.

0724.PC05

date
March 2026

revisions

scale
1:100

drawn
ARM