








Project Details

Client Name **Louise Kidd**
Project Name **Extensions**
Client Address **2 Mulberry Cottages Sandy Lane Crawley West Sussex RH10 4HS**

Drawing Details

Sheet Name **Plans and Elevations**
Drawing number **255/01**
Date **21/10/2025**
Drawn by **AP**
Stage **Planning**
Scale @ A1 **As indicated**

Revisions

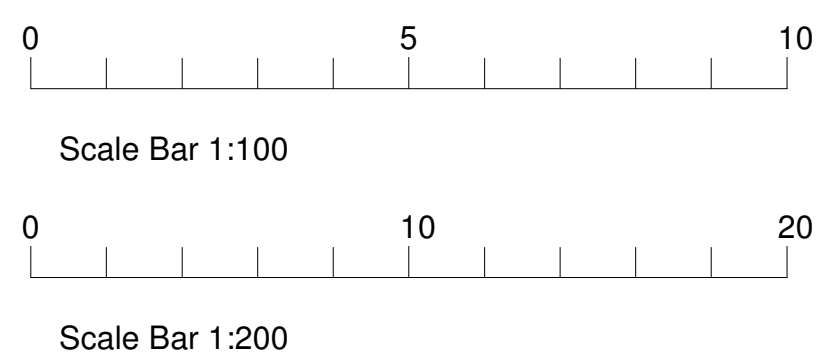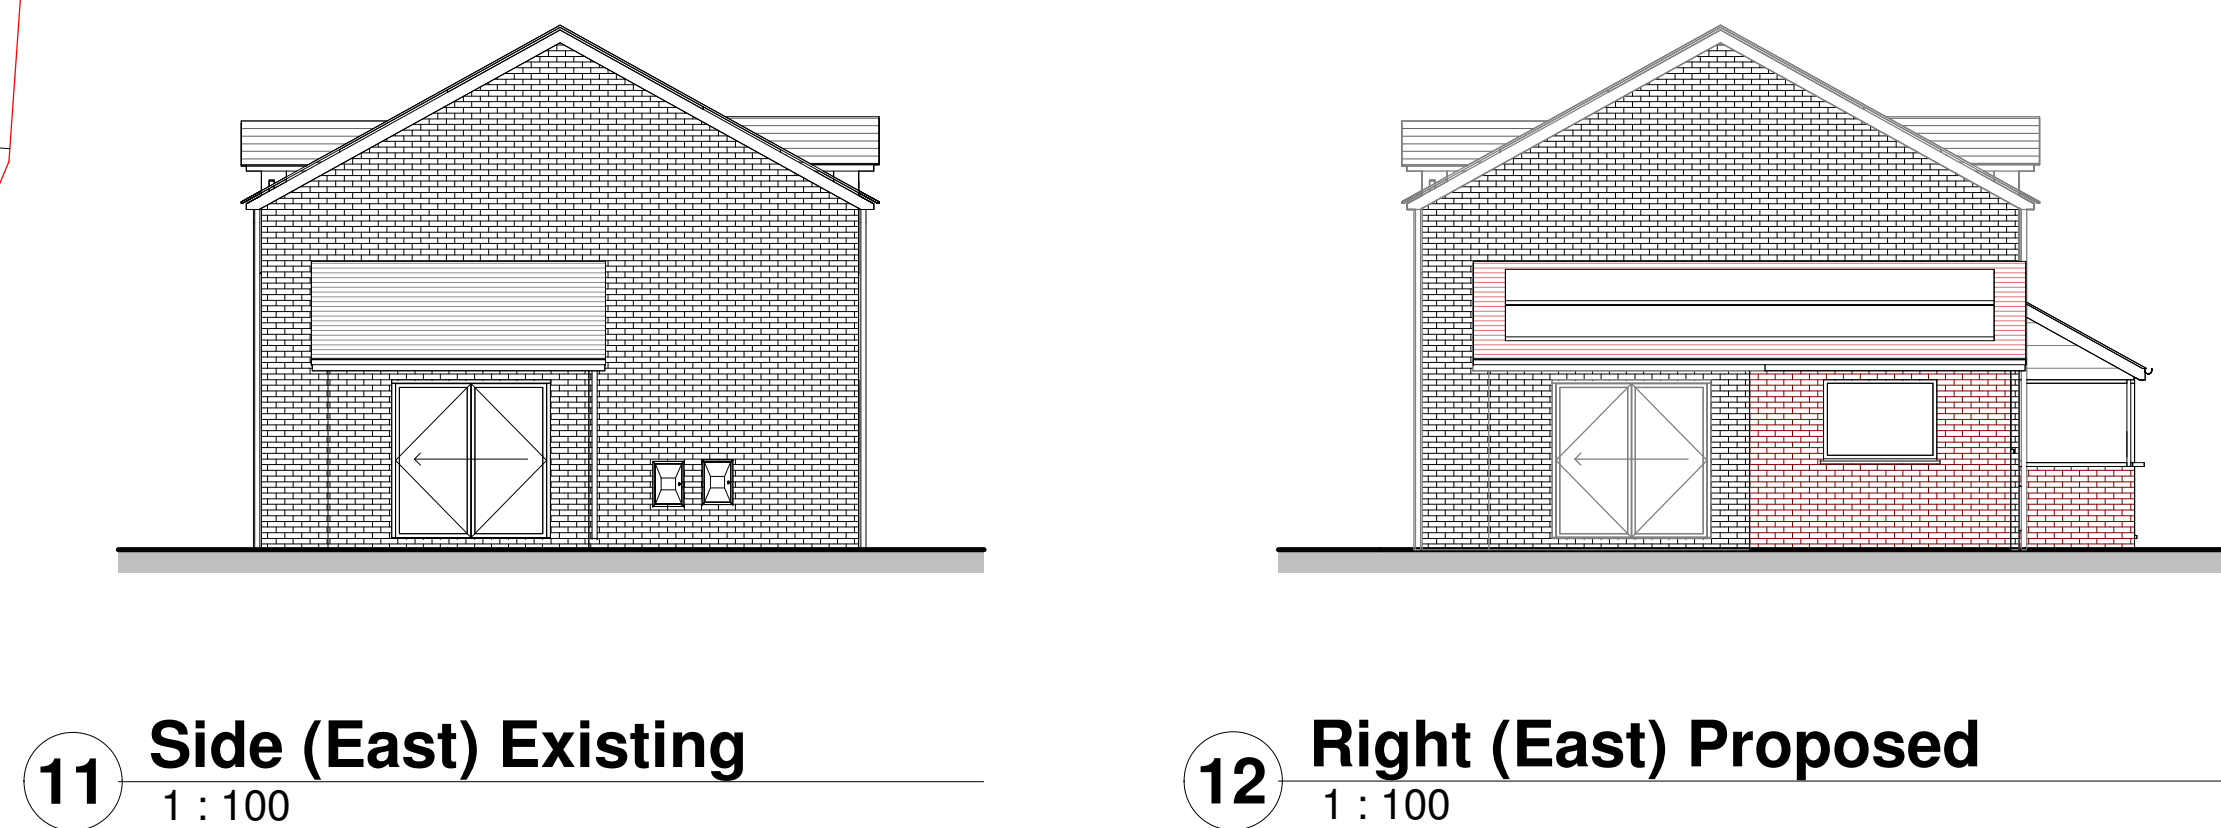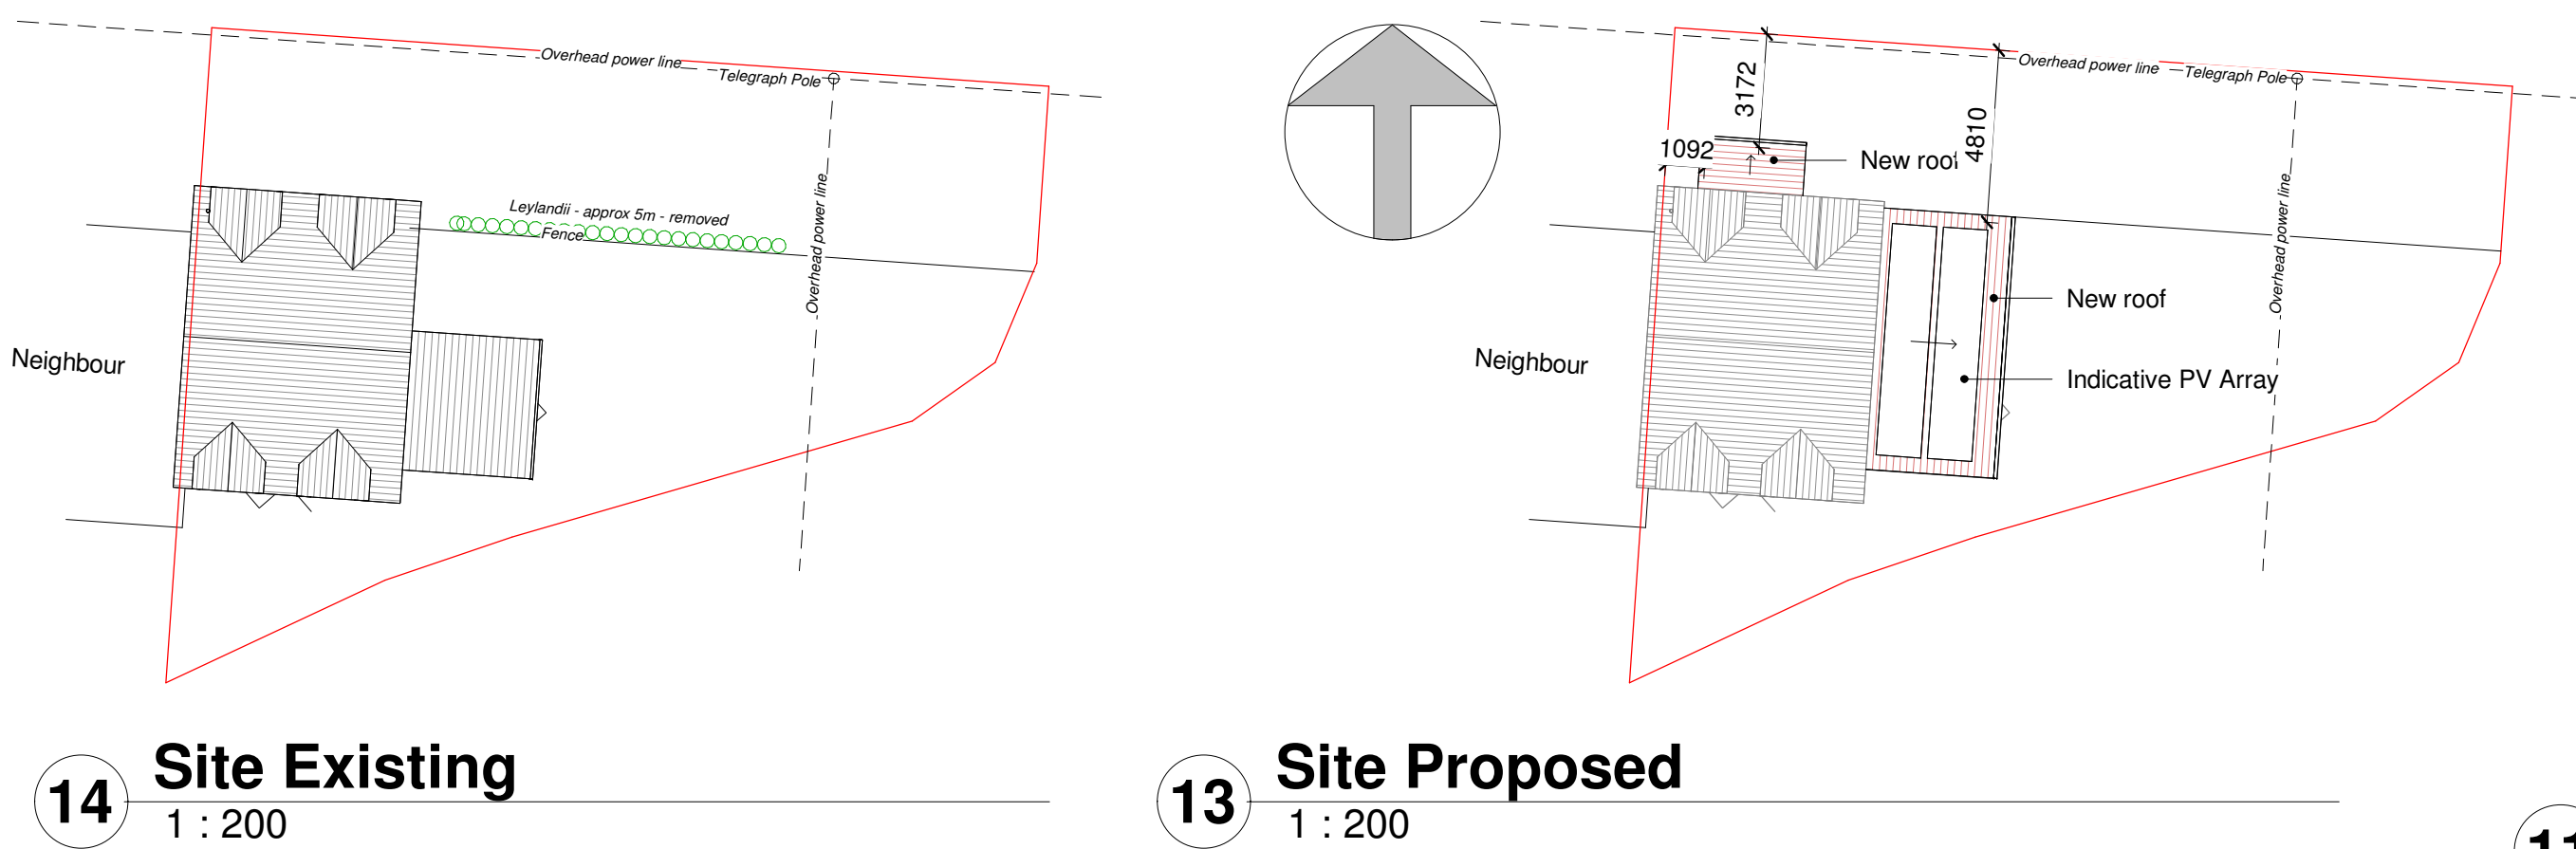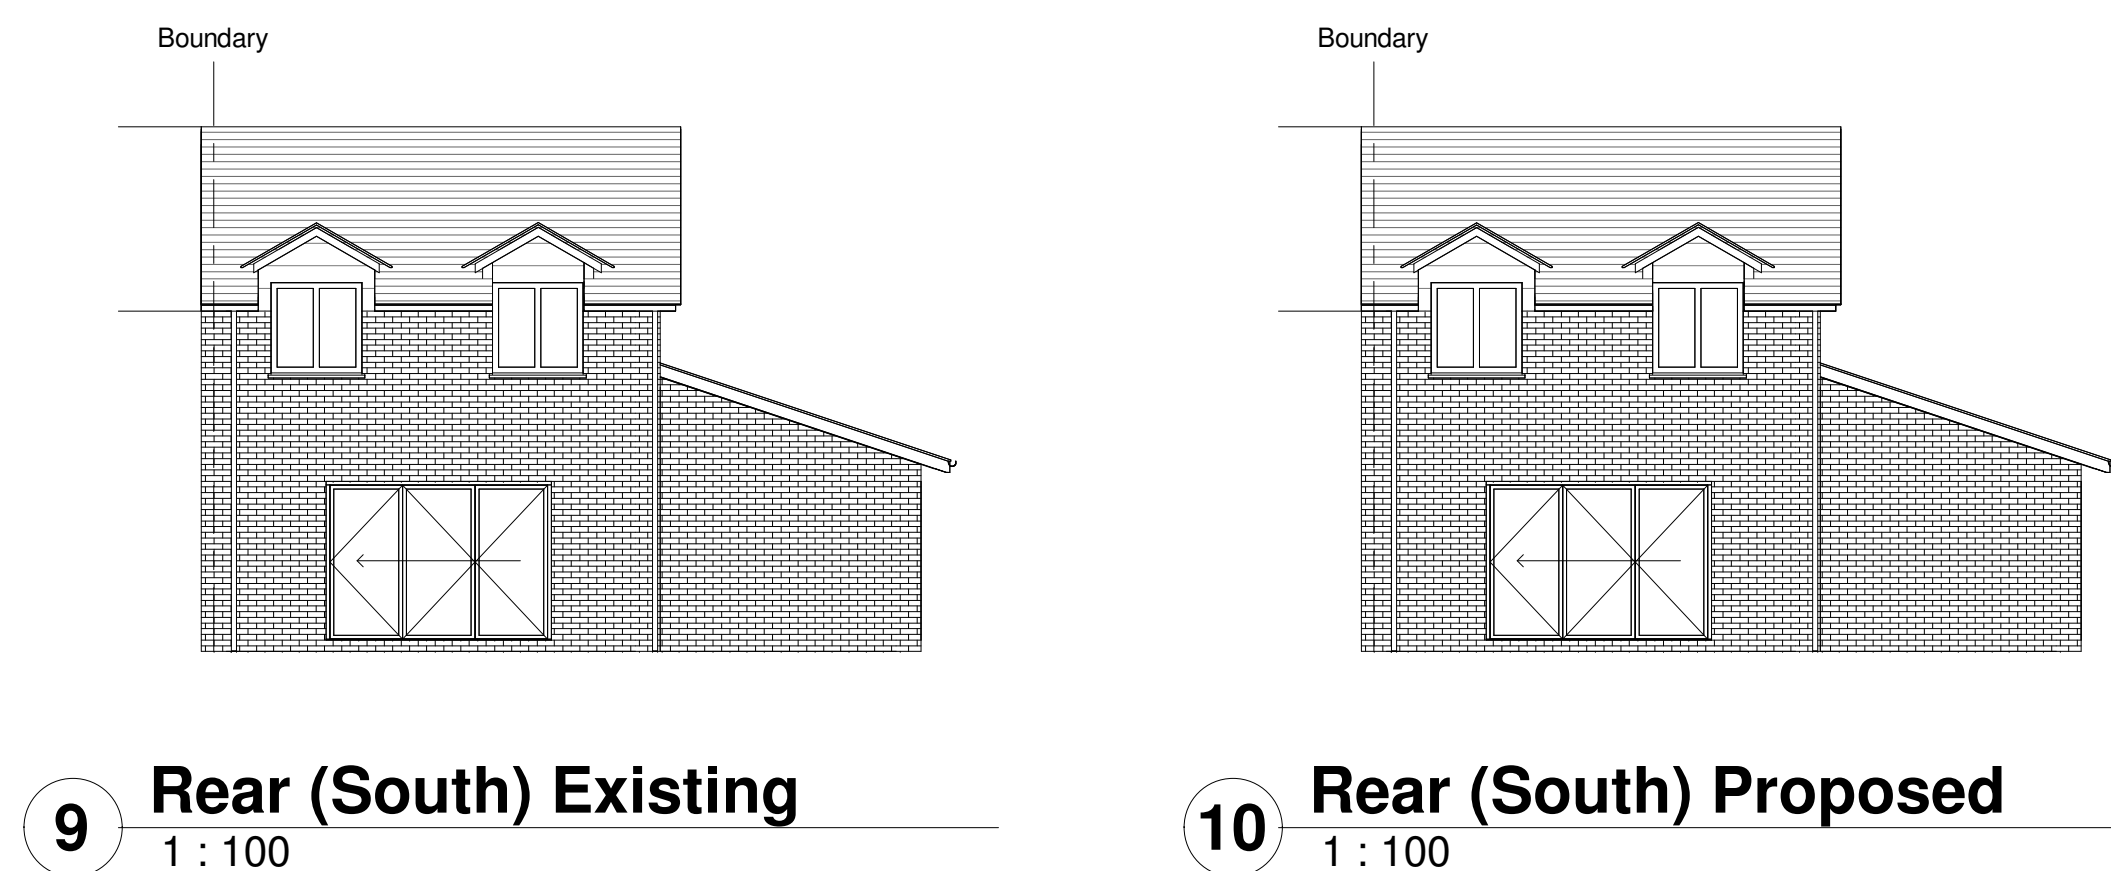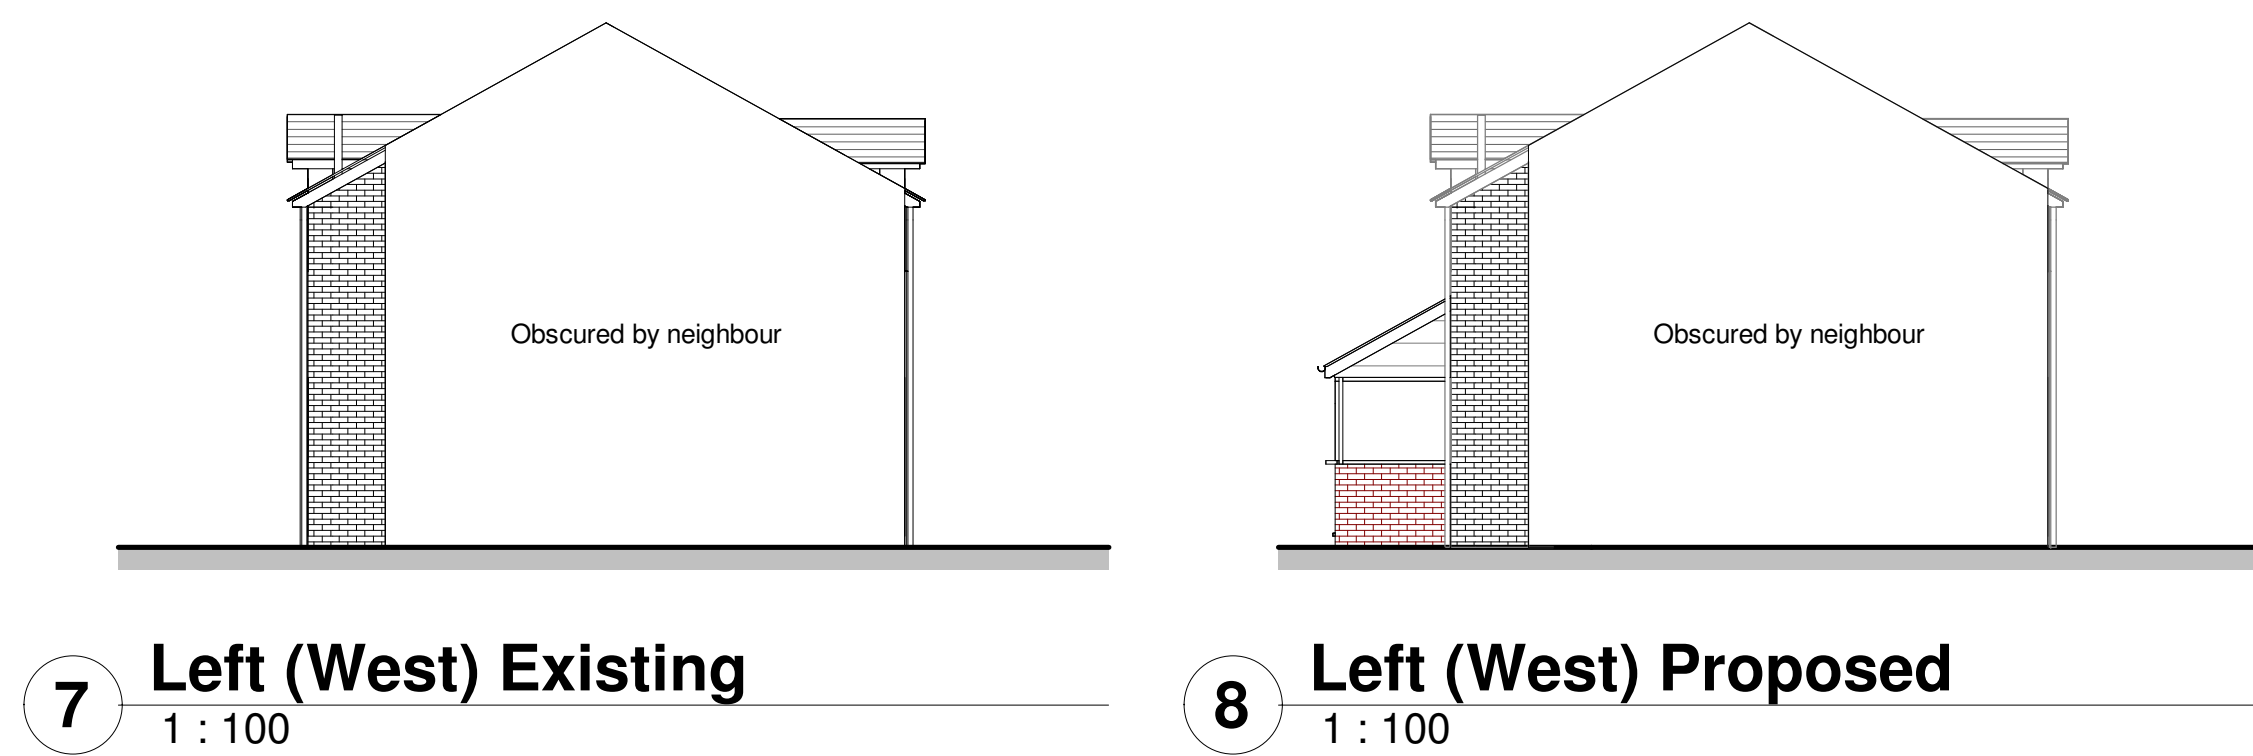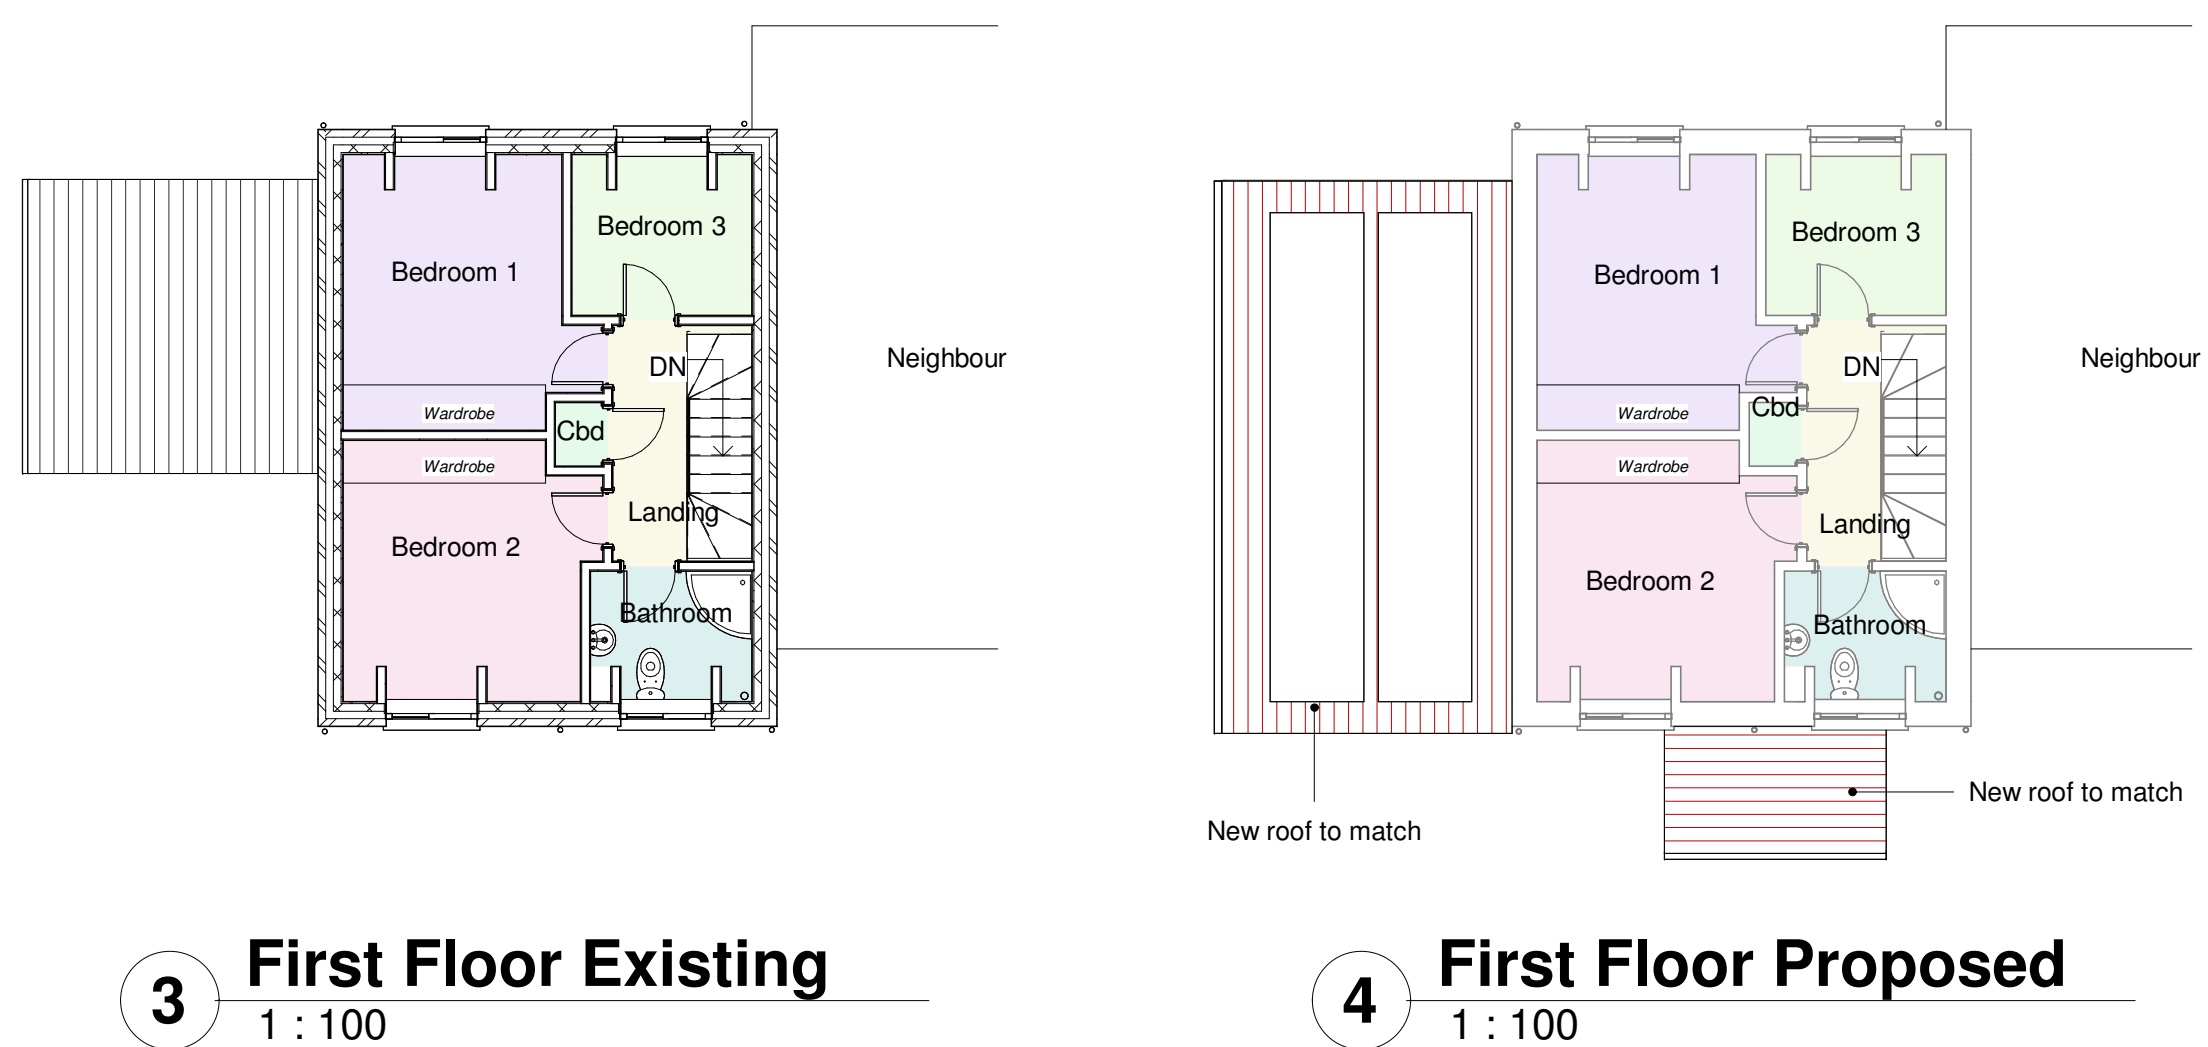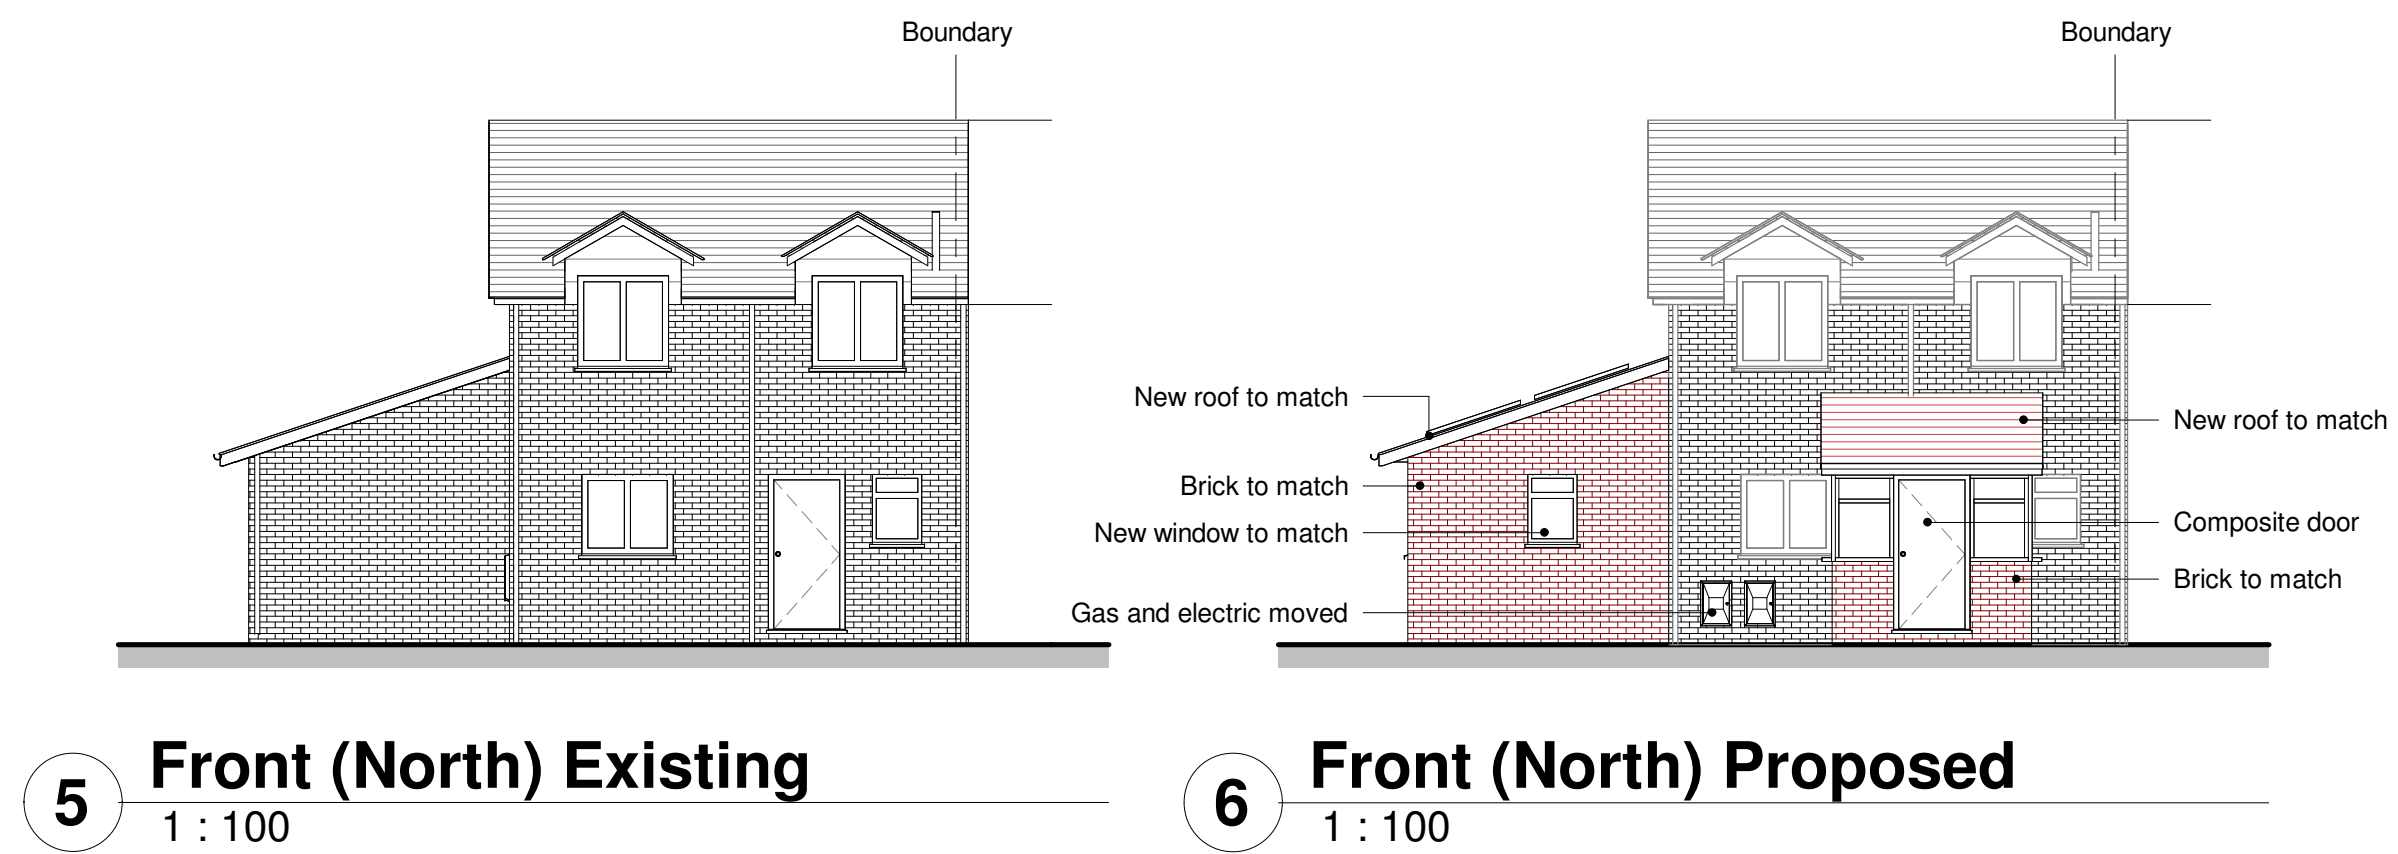

Do not scale except for planning purposes.
Use figured dimensions only.
Contractor is responsible for taking all measurements on site including all fabricated items.
This drawing is subject to copyright and must not be reproduced without the consent of Forty Four Design Ltd.