
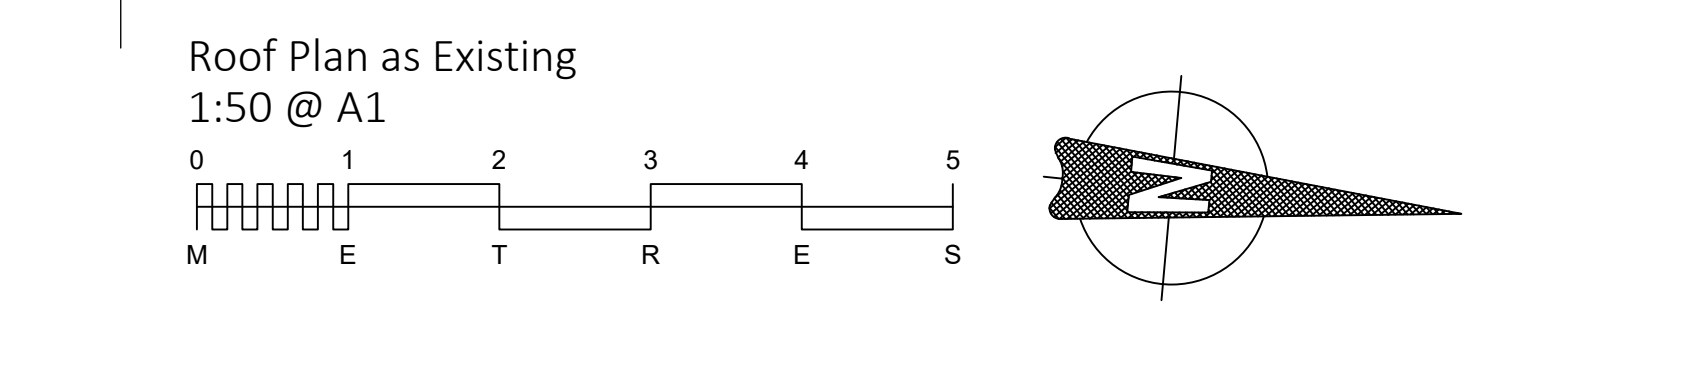
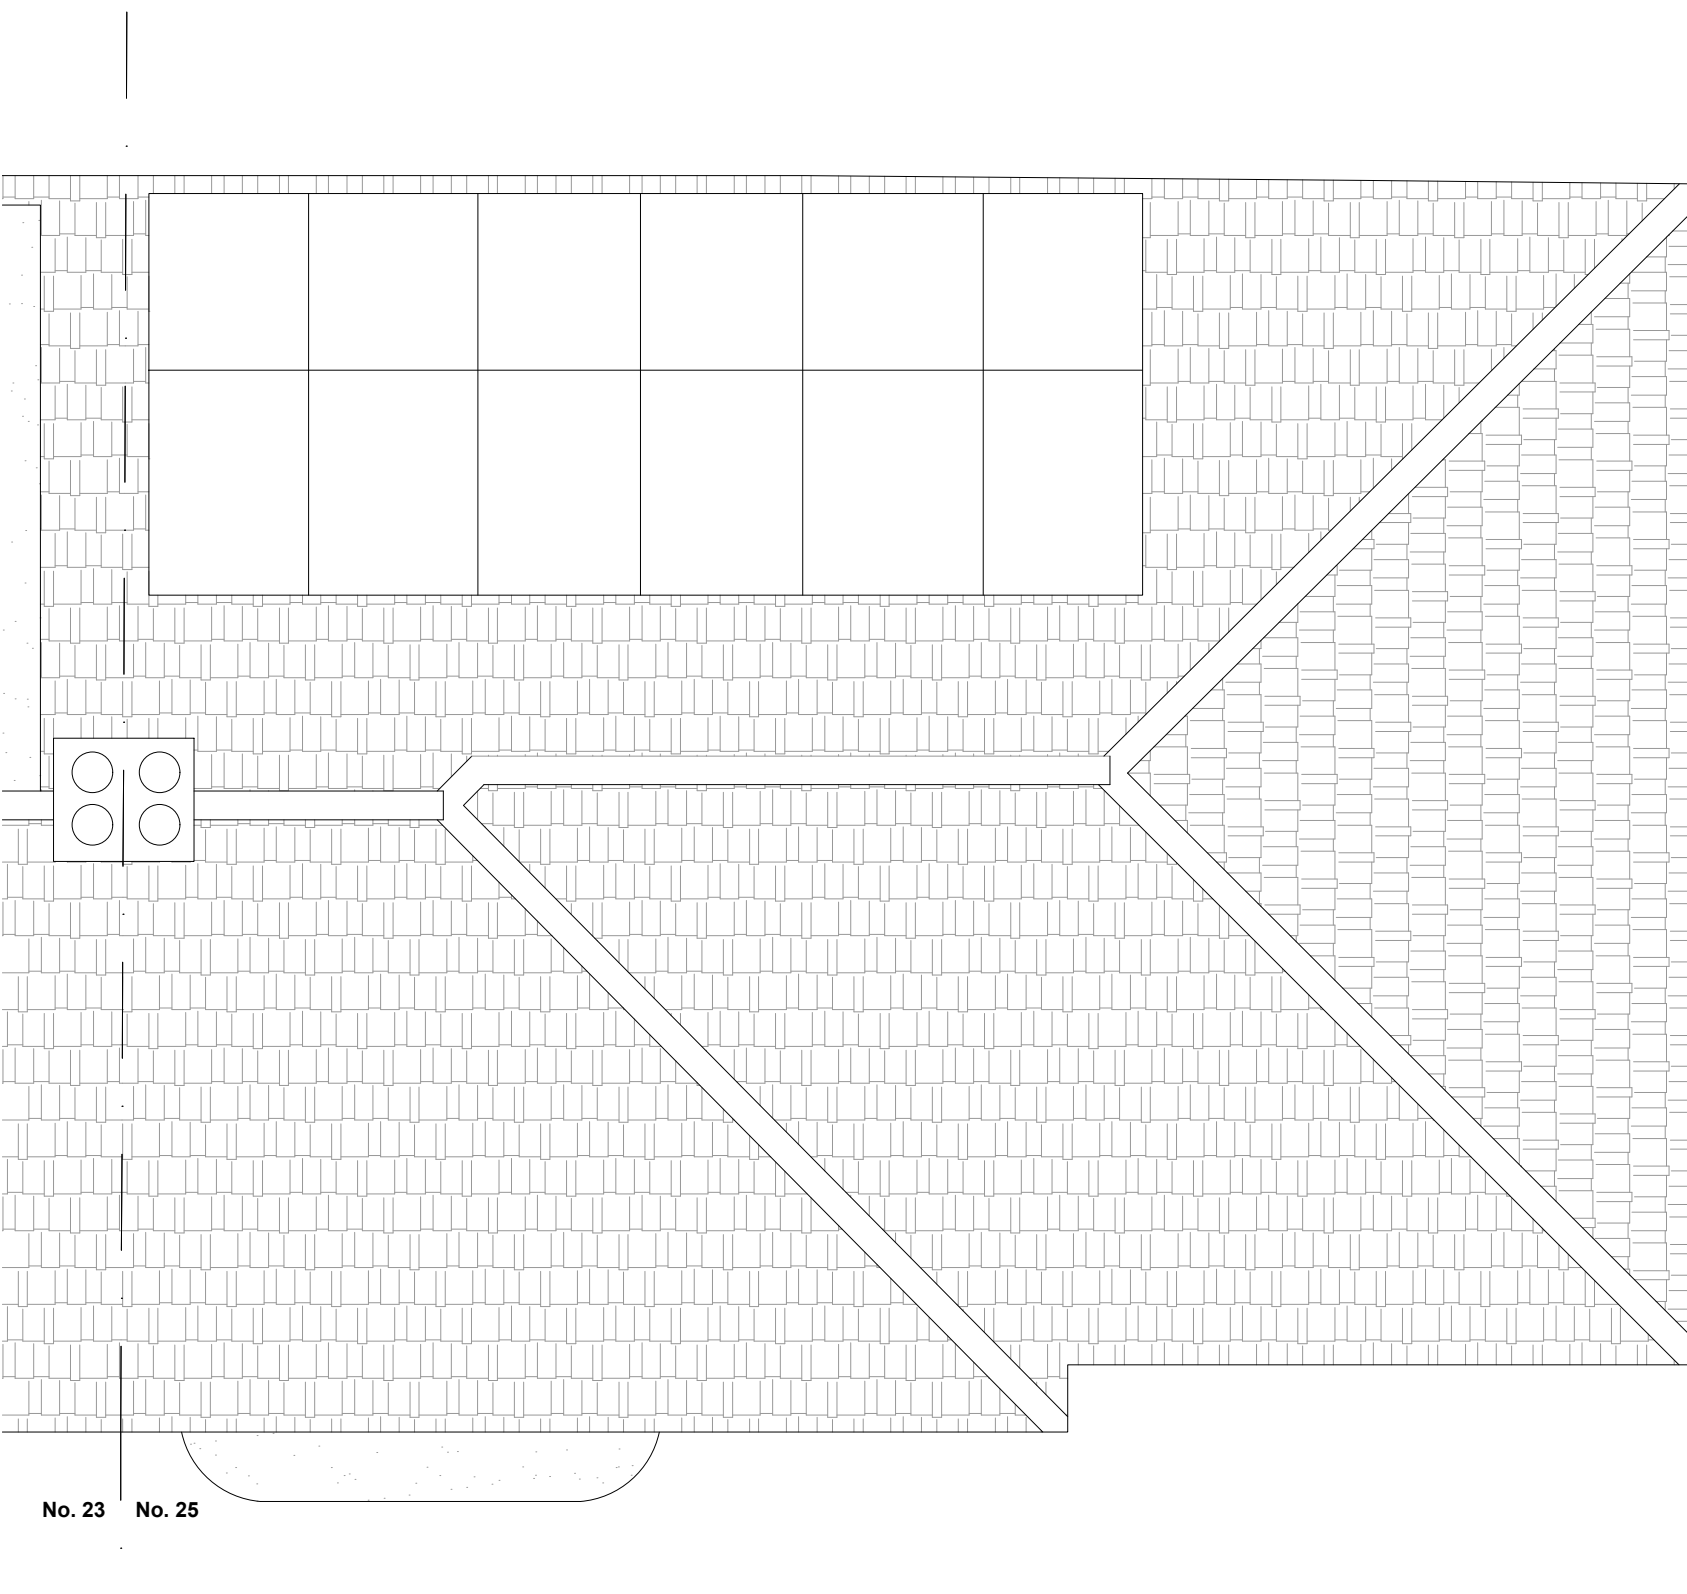
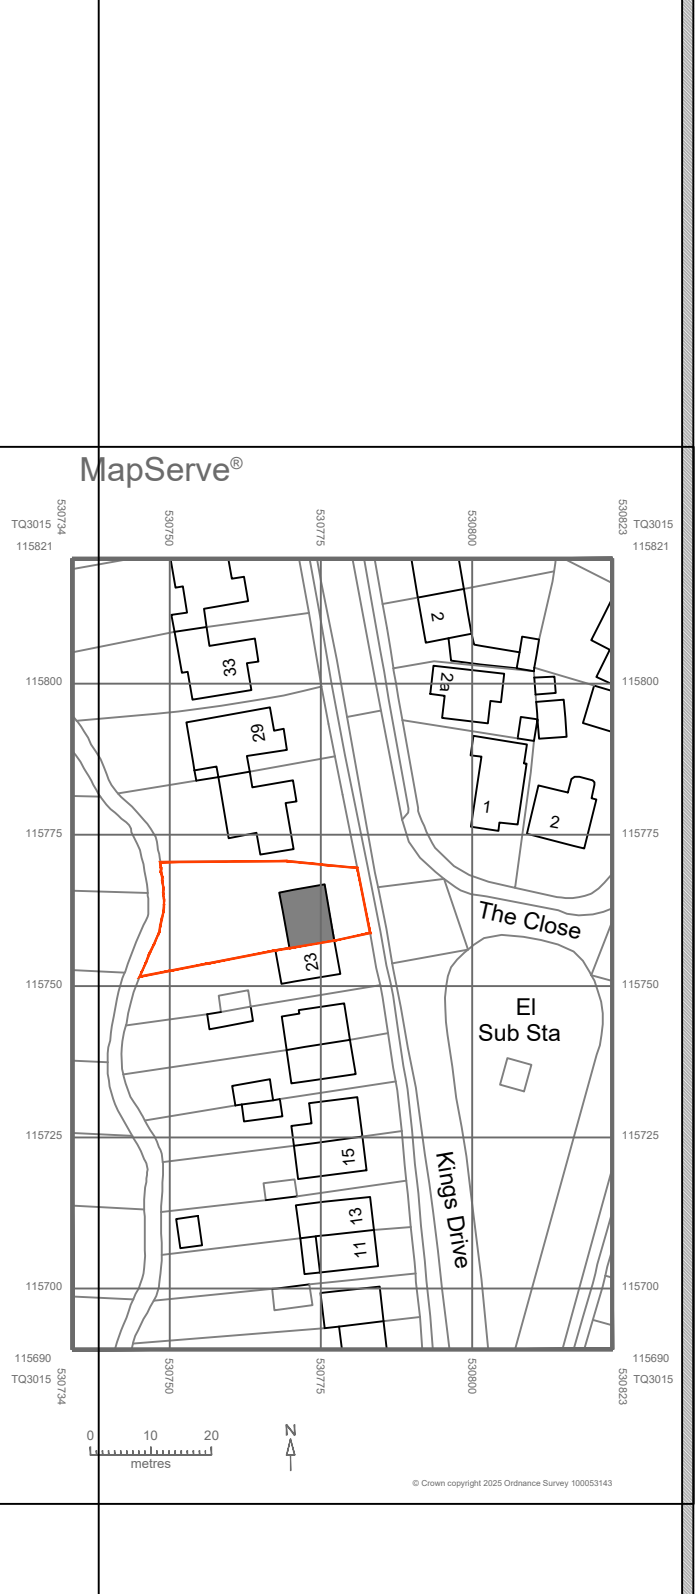
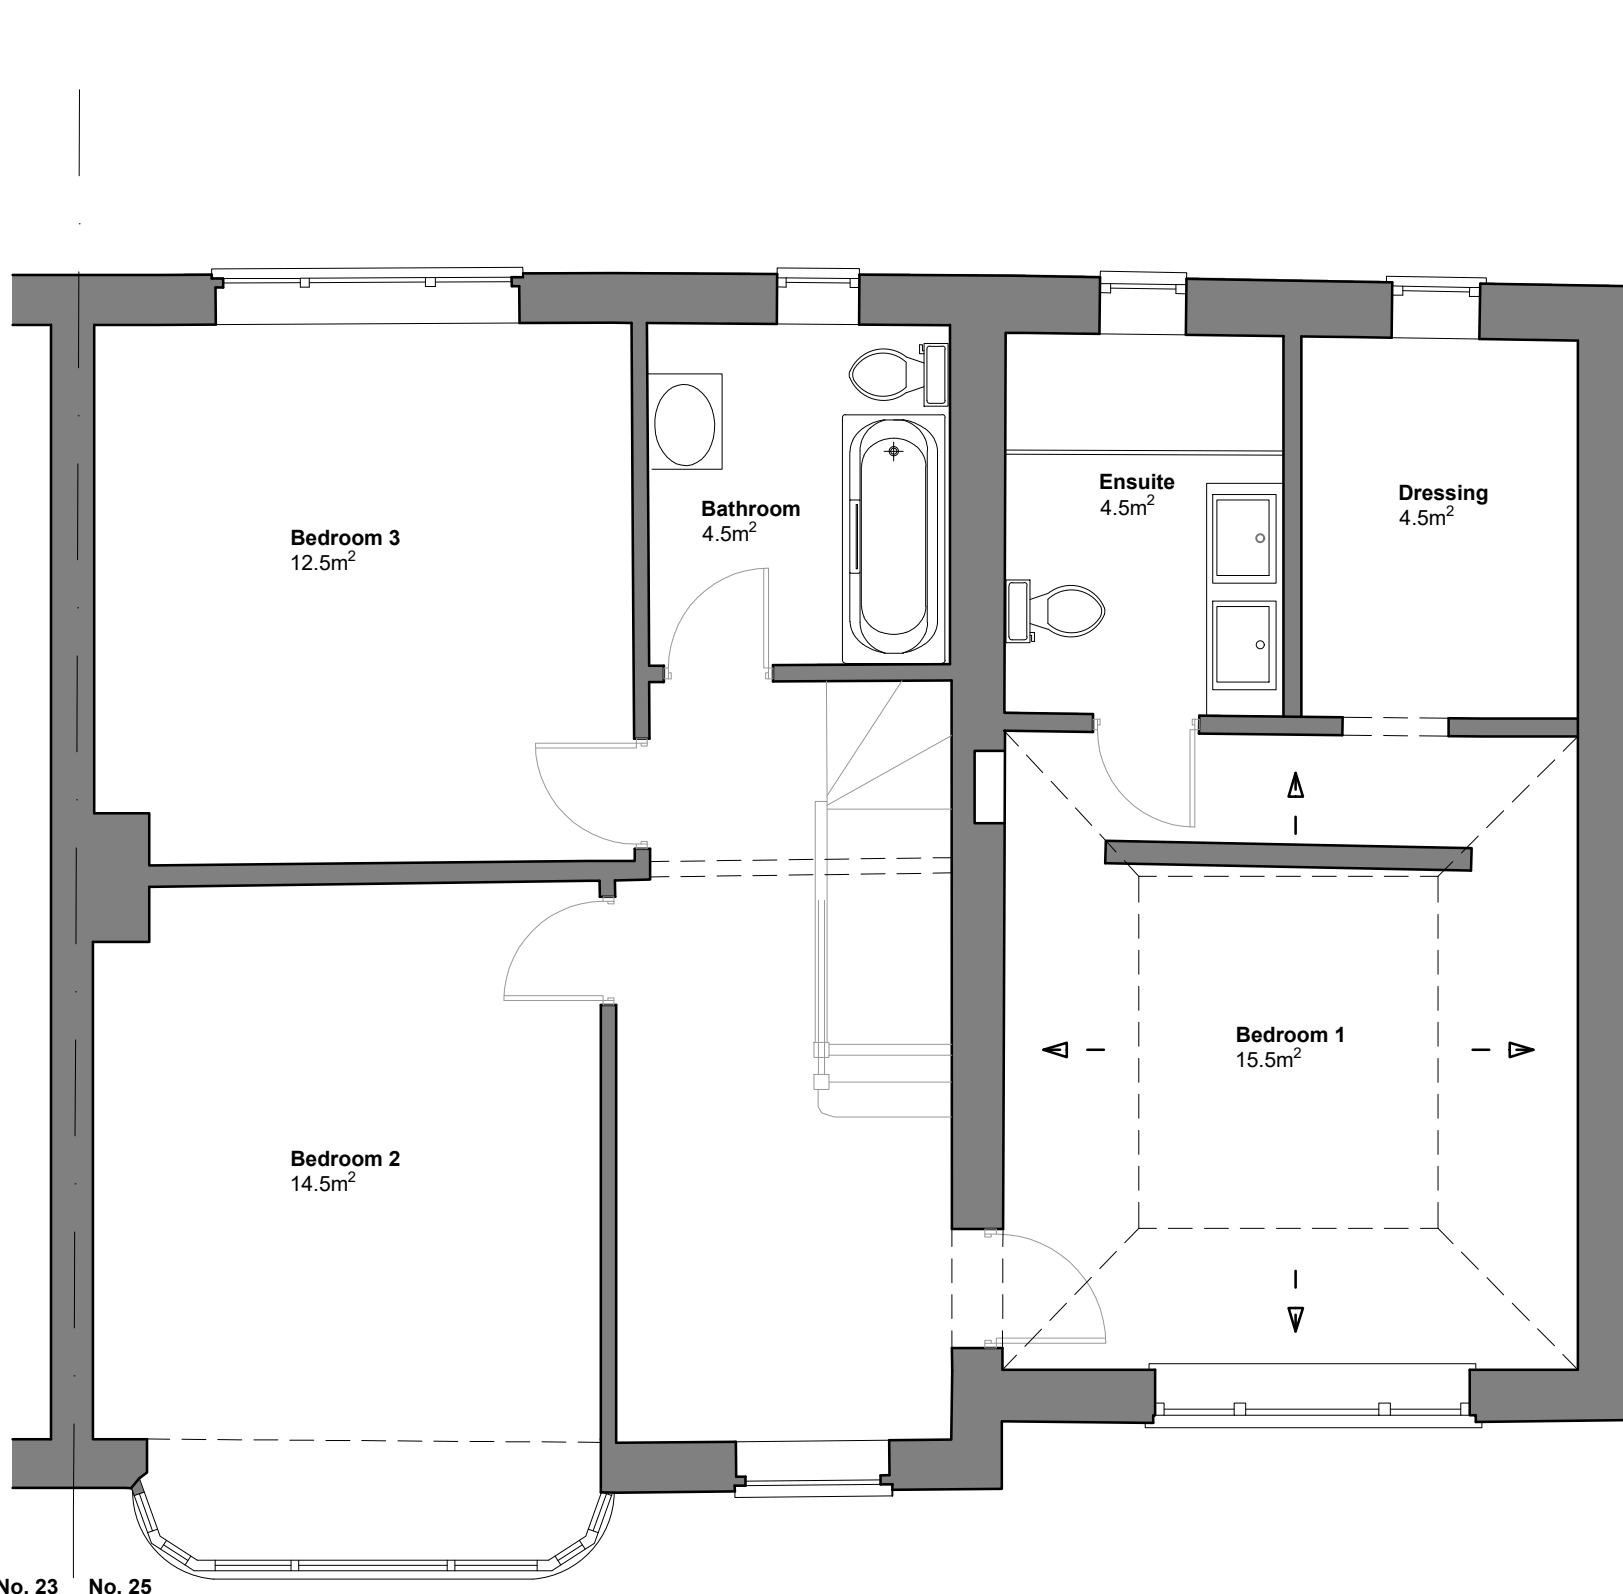


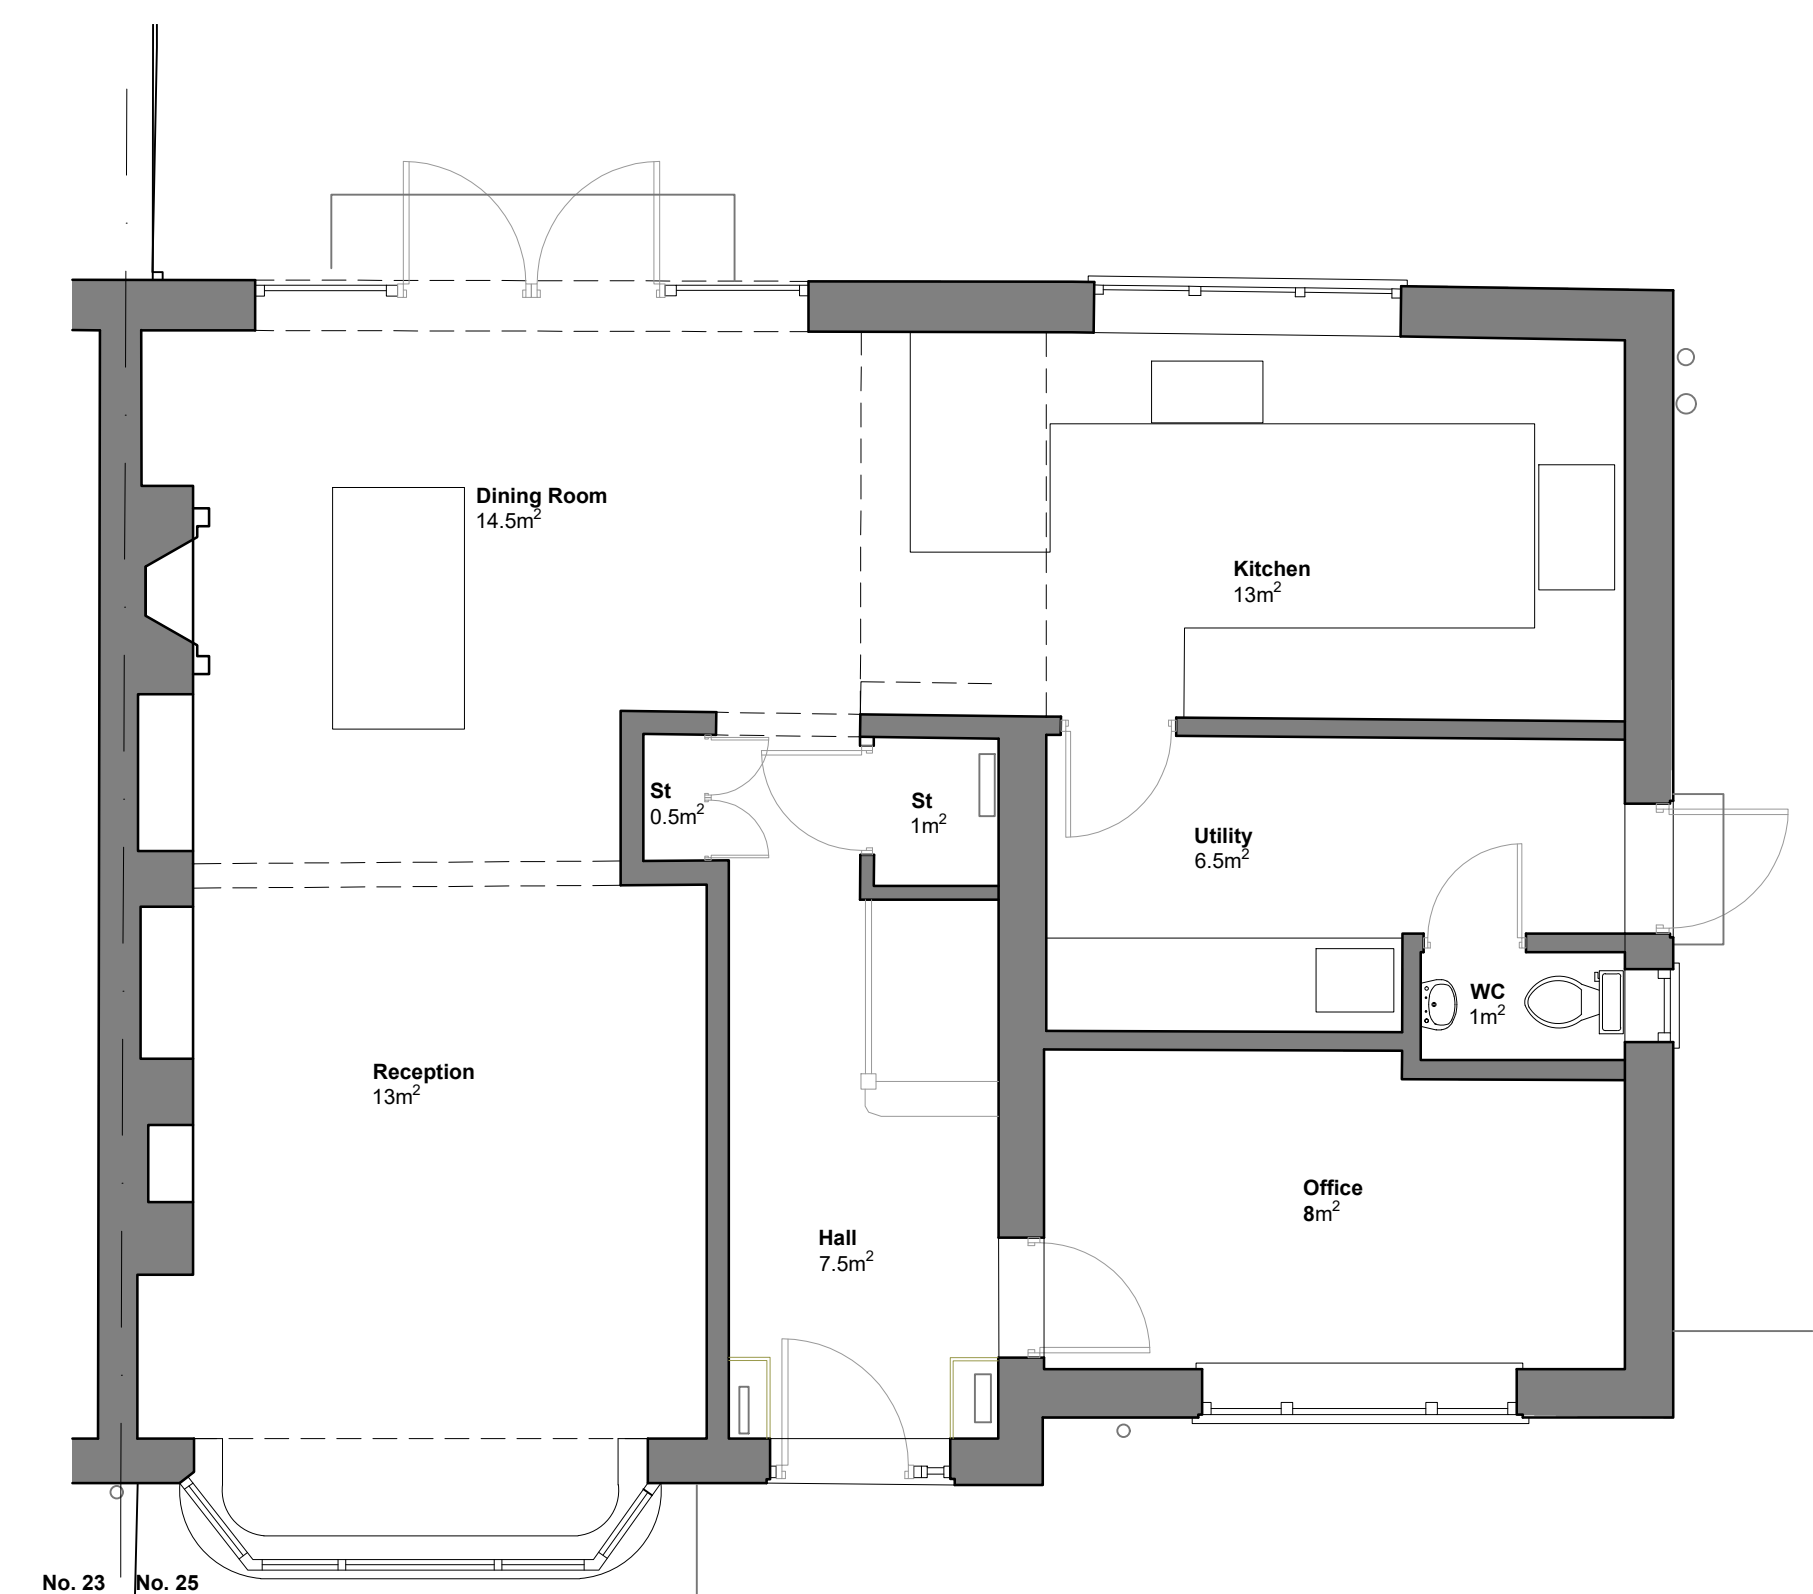

A 24.11.25 Location plan added		
REV	DATE	DESCRIPTION
This drawing should be read in conjunction with all other drawings. Do not scale. All dimensions must be site checked. Copyright © Catherine Whitby Architects		

catherine whitby

ARCHITECTS

arb

Architects
Registration
Board

REG NO: 069618H

Drawing Status

PLANNING

Project

Mr & Mrs Sparasci
25 Kings Drive
Hassocks

Title

Existing Plans and Elevations

Project No.
02413

Drawn By
cw

Checked By
cw

Drawing No.
001

Scale
1:50 @ A1

Date
Nov 25

Revision
A