






Front (East) Elevation as Proposed
1:50 @ A1



Rear (West) Elevation as Proposed
1:50 @ A1

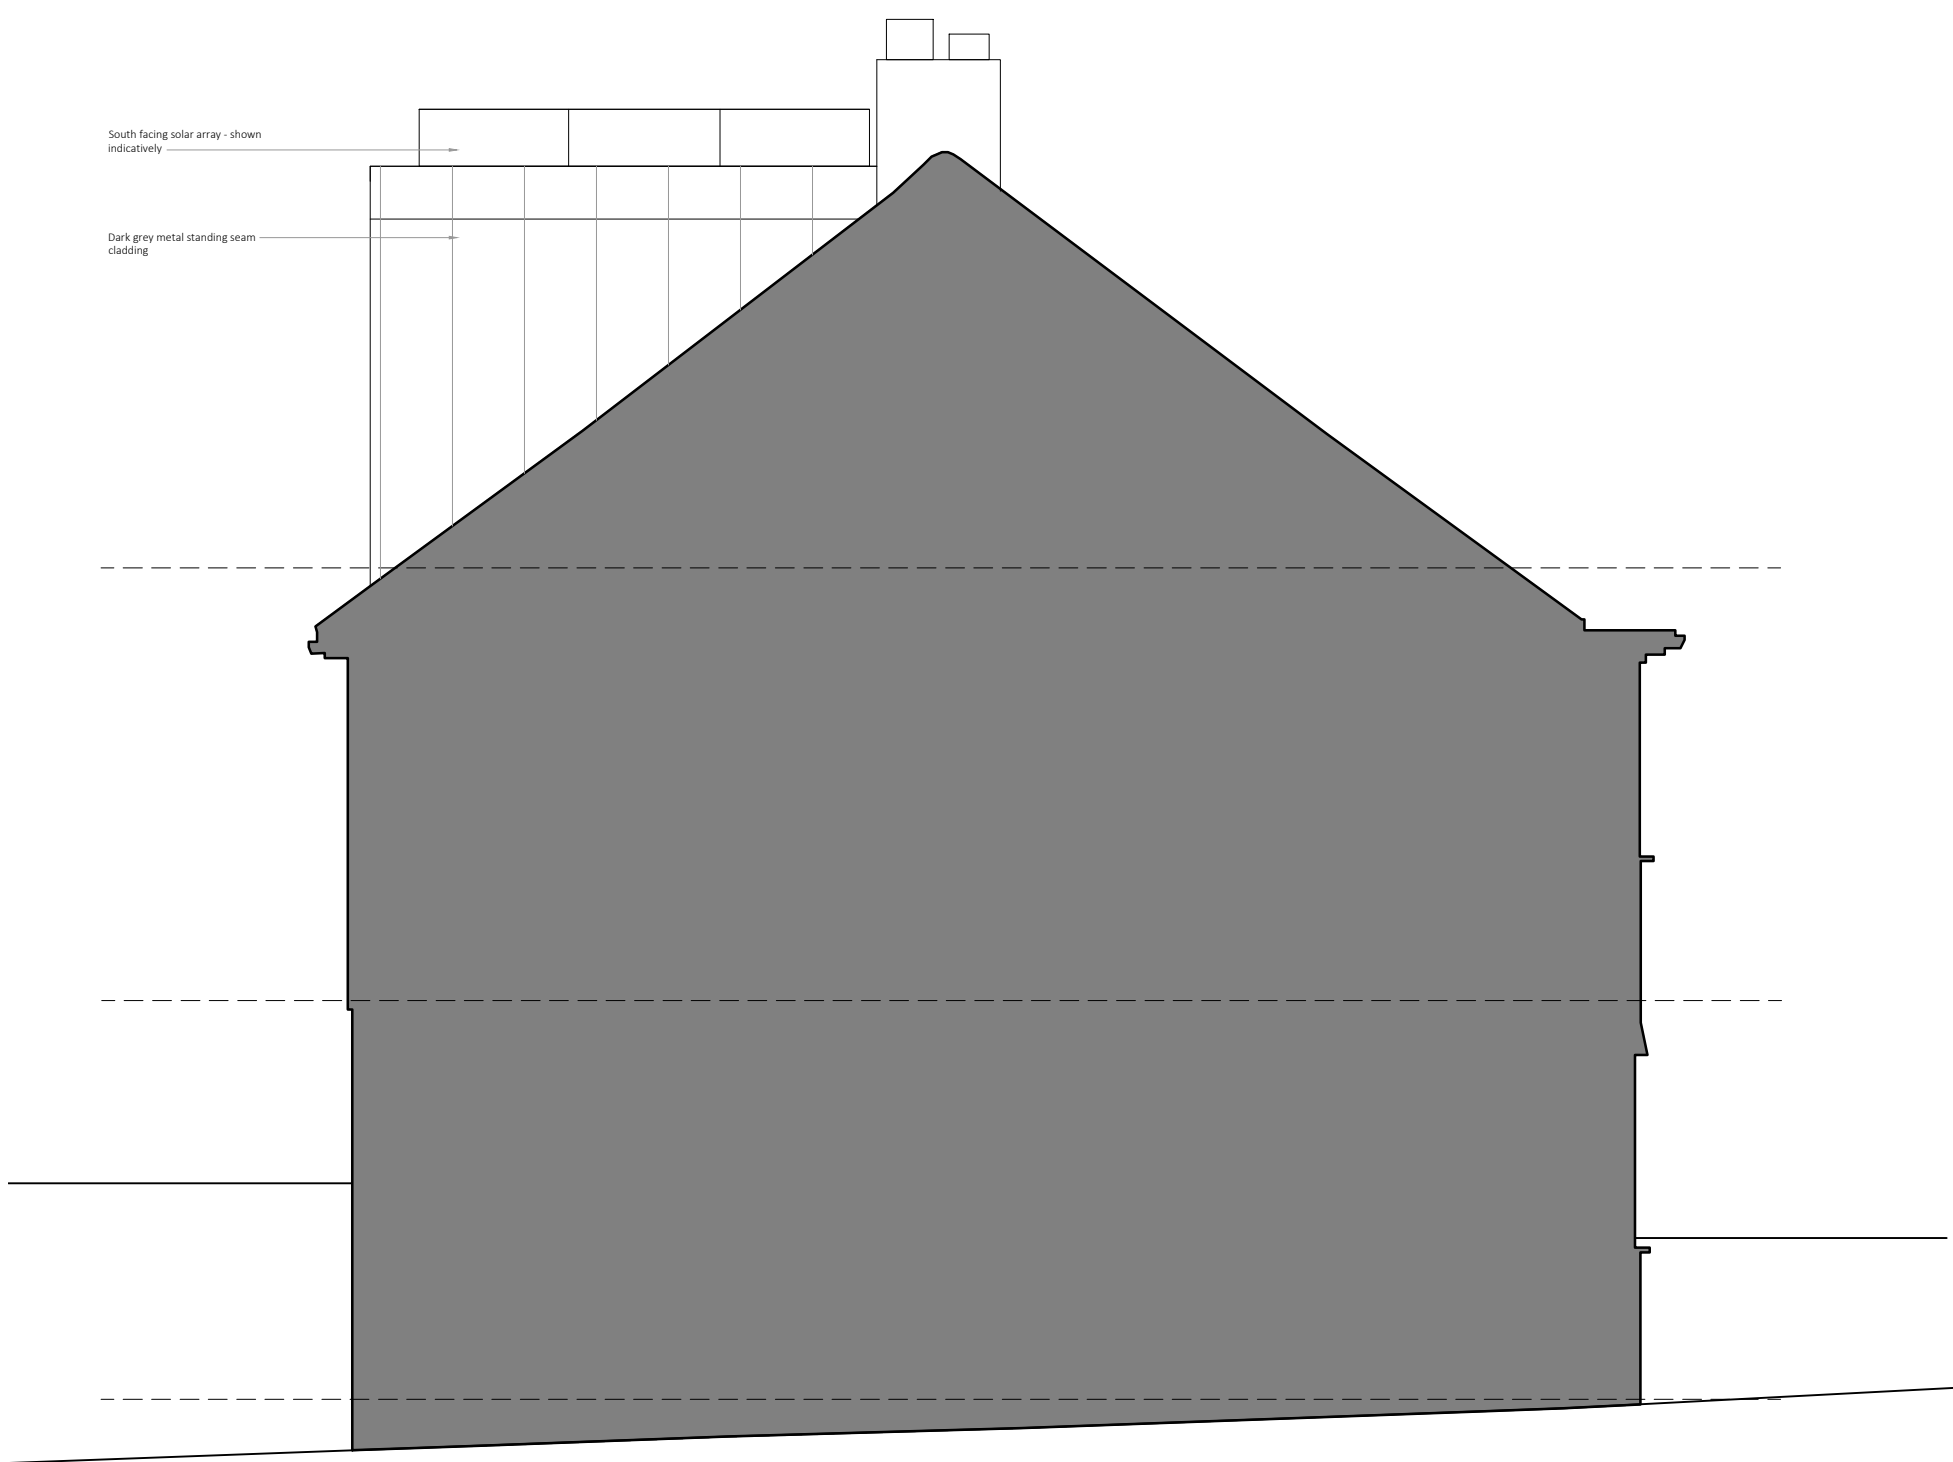

Side (South) Elevation as Proposed
1:50 @ A1

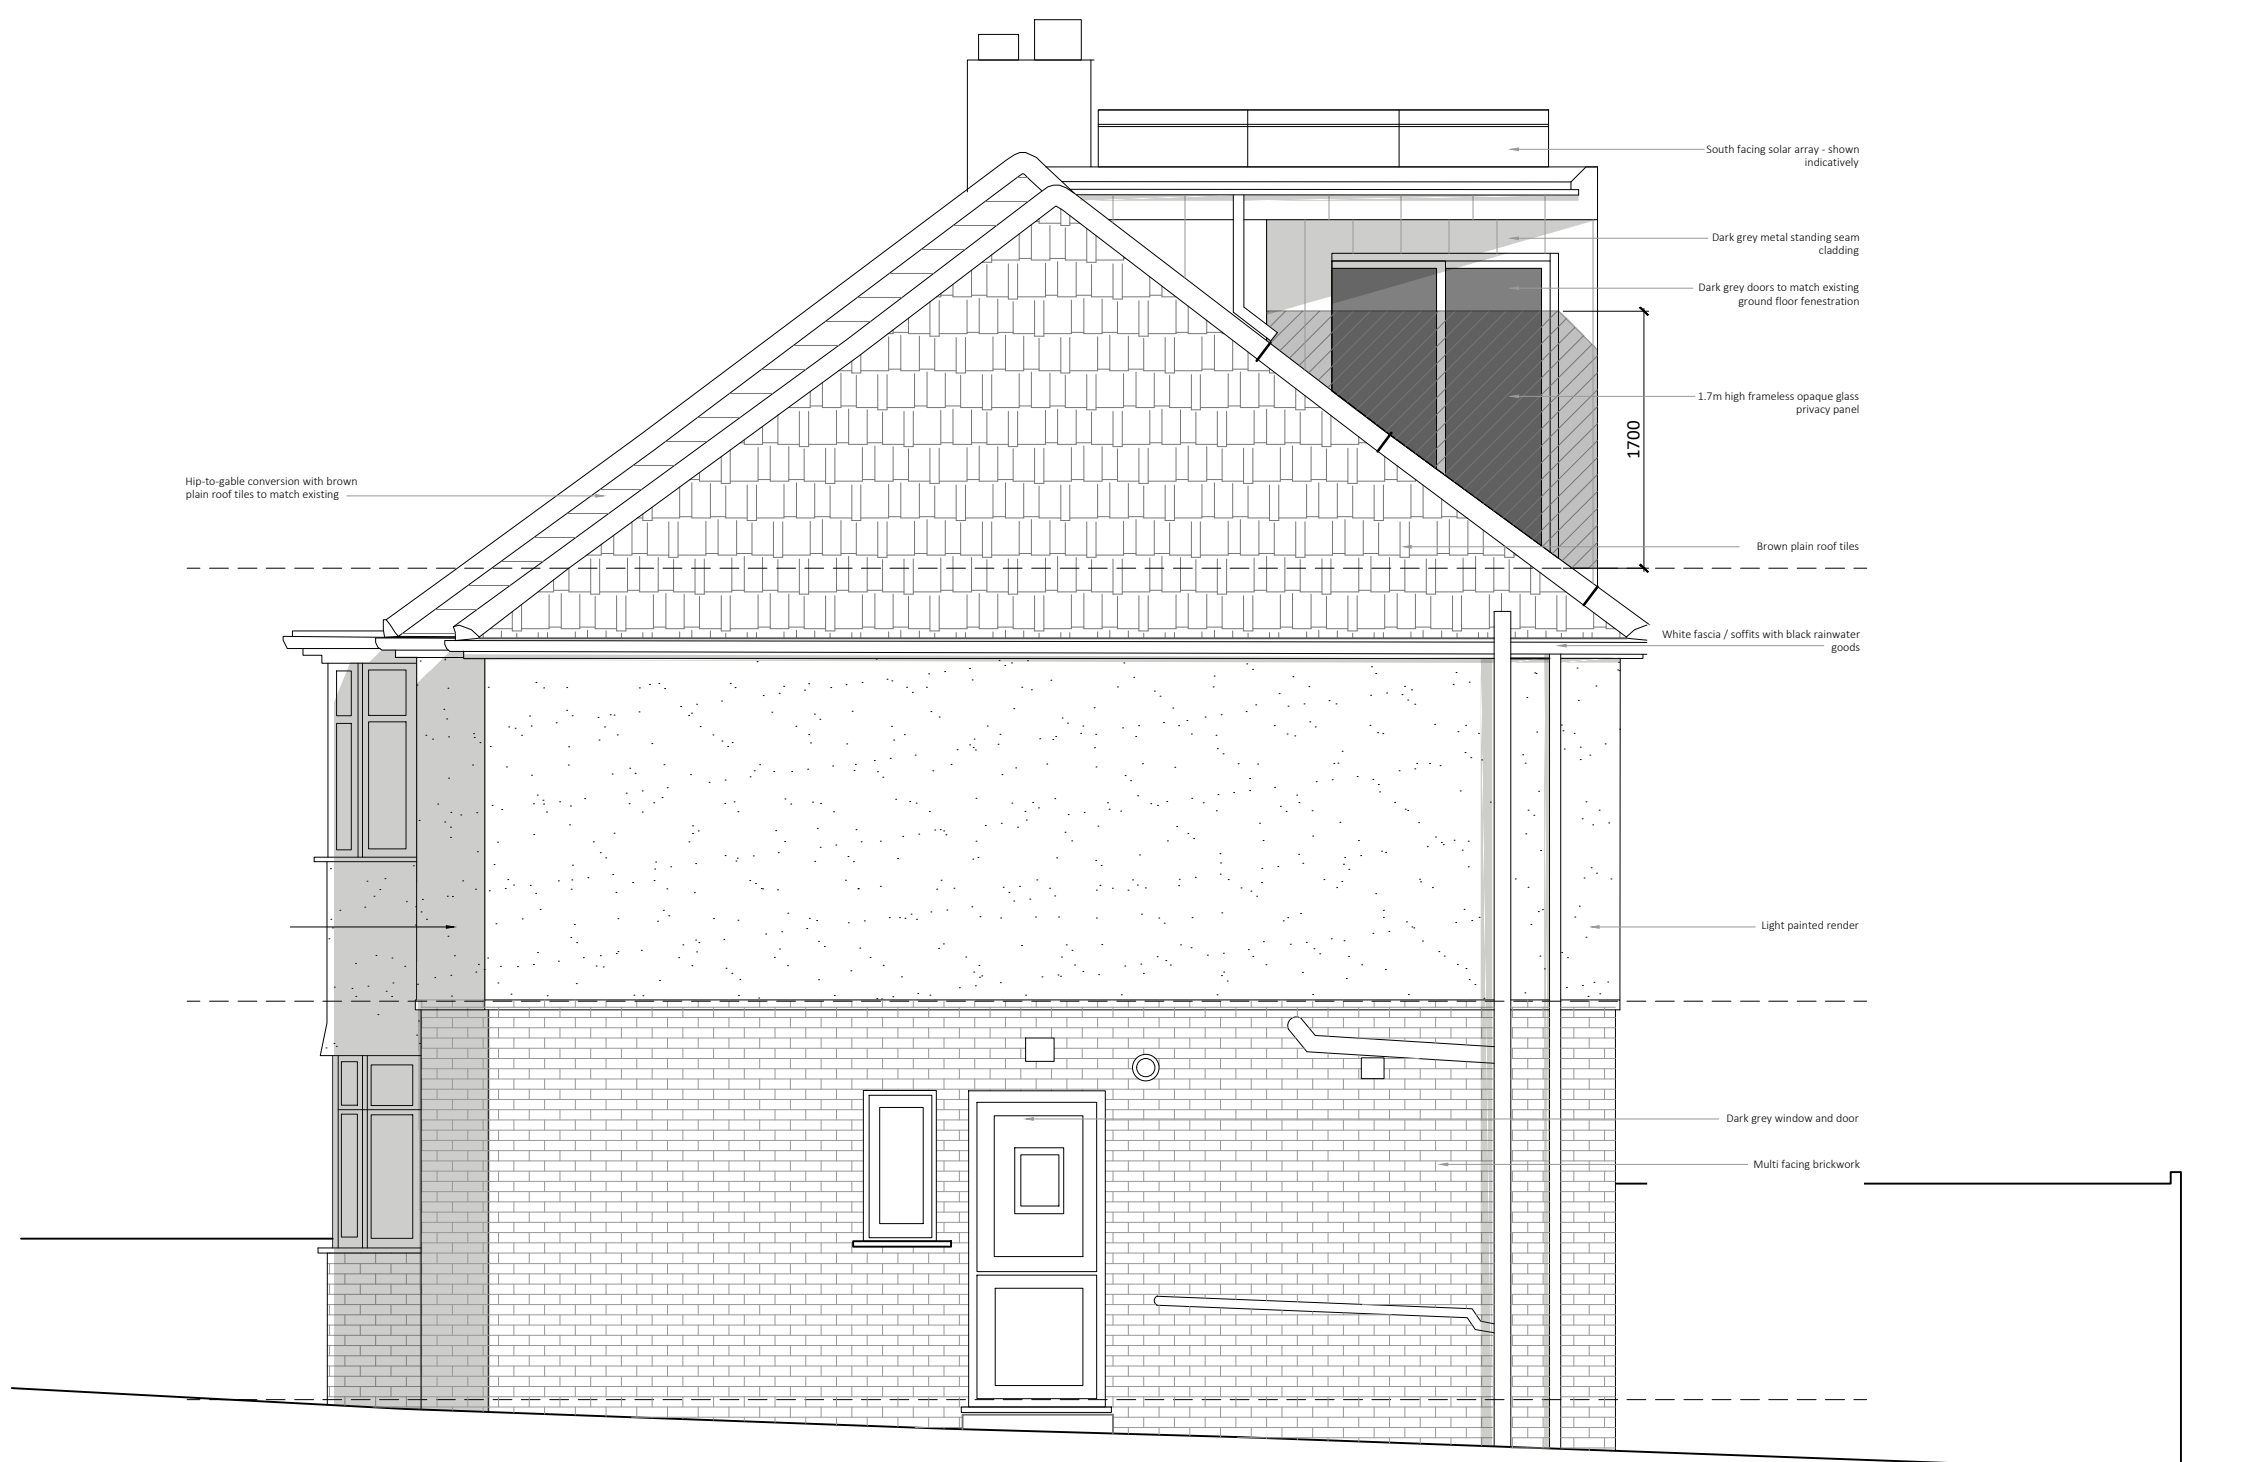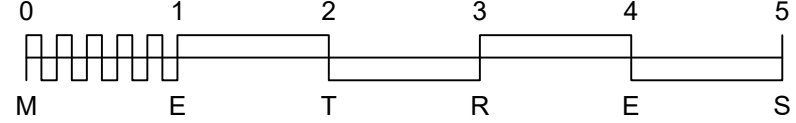

Side (North) Elevation as Proposed
1:50 @ A1

REV	DATE	DESCRIPTION
A	24.11.25	Solar panels added indicatively

This drawing should be read in conjunction with all other drawings. Do not scale.
All dimensions must be site checked.
Copyright © Catherine Whitby Architects

catherine whitby
ARCHITECTS

arb Architects
Registration
Board
REG NO: 069618H

Drawing Status
PLANNING

Project
Mr & Mrs Sparasci
25 Kings Drive
Hassocks

Title
Proposed Elevations

Project No. 02413	Drawn By cw	Checked By cw
----------------------	----------------	------------------

Drawing No.
003

Scale 1:50 @ A1	Date Nov 25	Revision A
--------------------	----------------	---------------