

NOTES

Do not scale from this drawing.


Any discrepancies should be reported immediately.

This drawing is copyright. It must not be reproduced or disclosed to third parties without our prior permission.

This drawing is to be read in conjunction with all relevant consultants, specialist manufacturers drawings and specifications.


Any surveyed information incorporated within this drawing cannot be guaranteed as accurate unless confirmed by fixed dimension.

All dimensions are in millimetres unless noted otherwise.

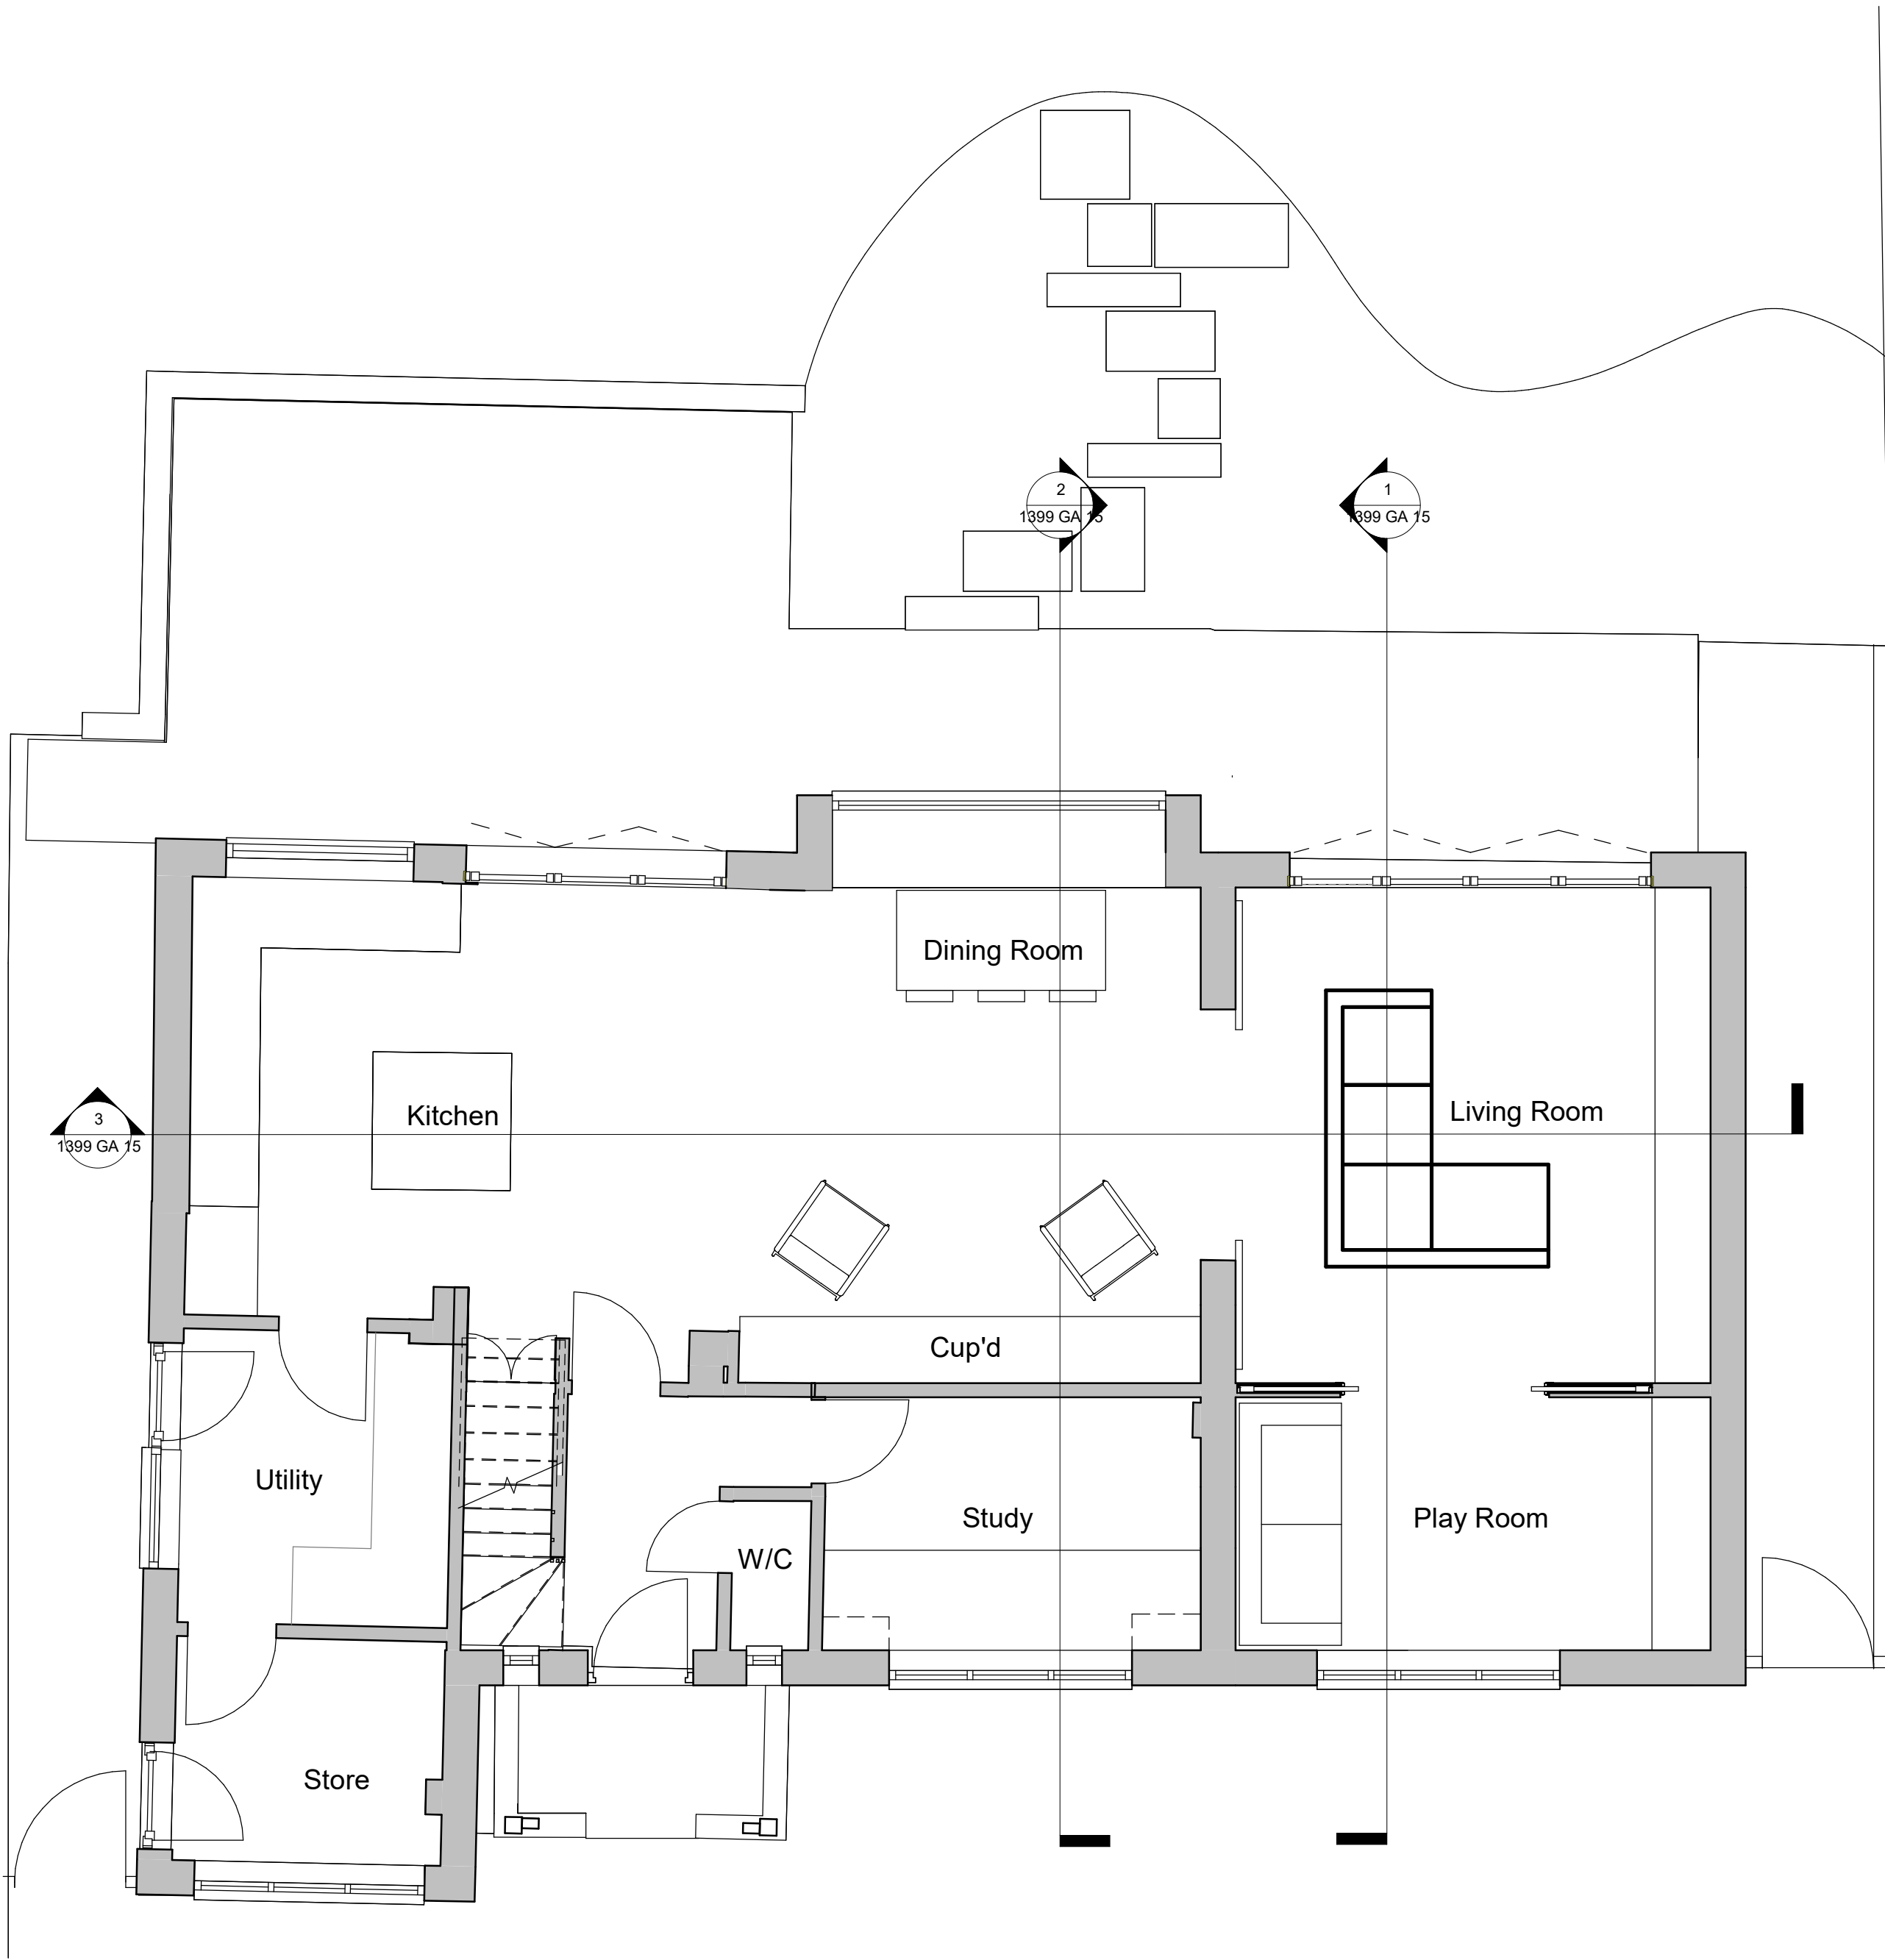


Ground Floor as Proposed

1 : 50

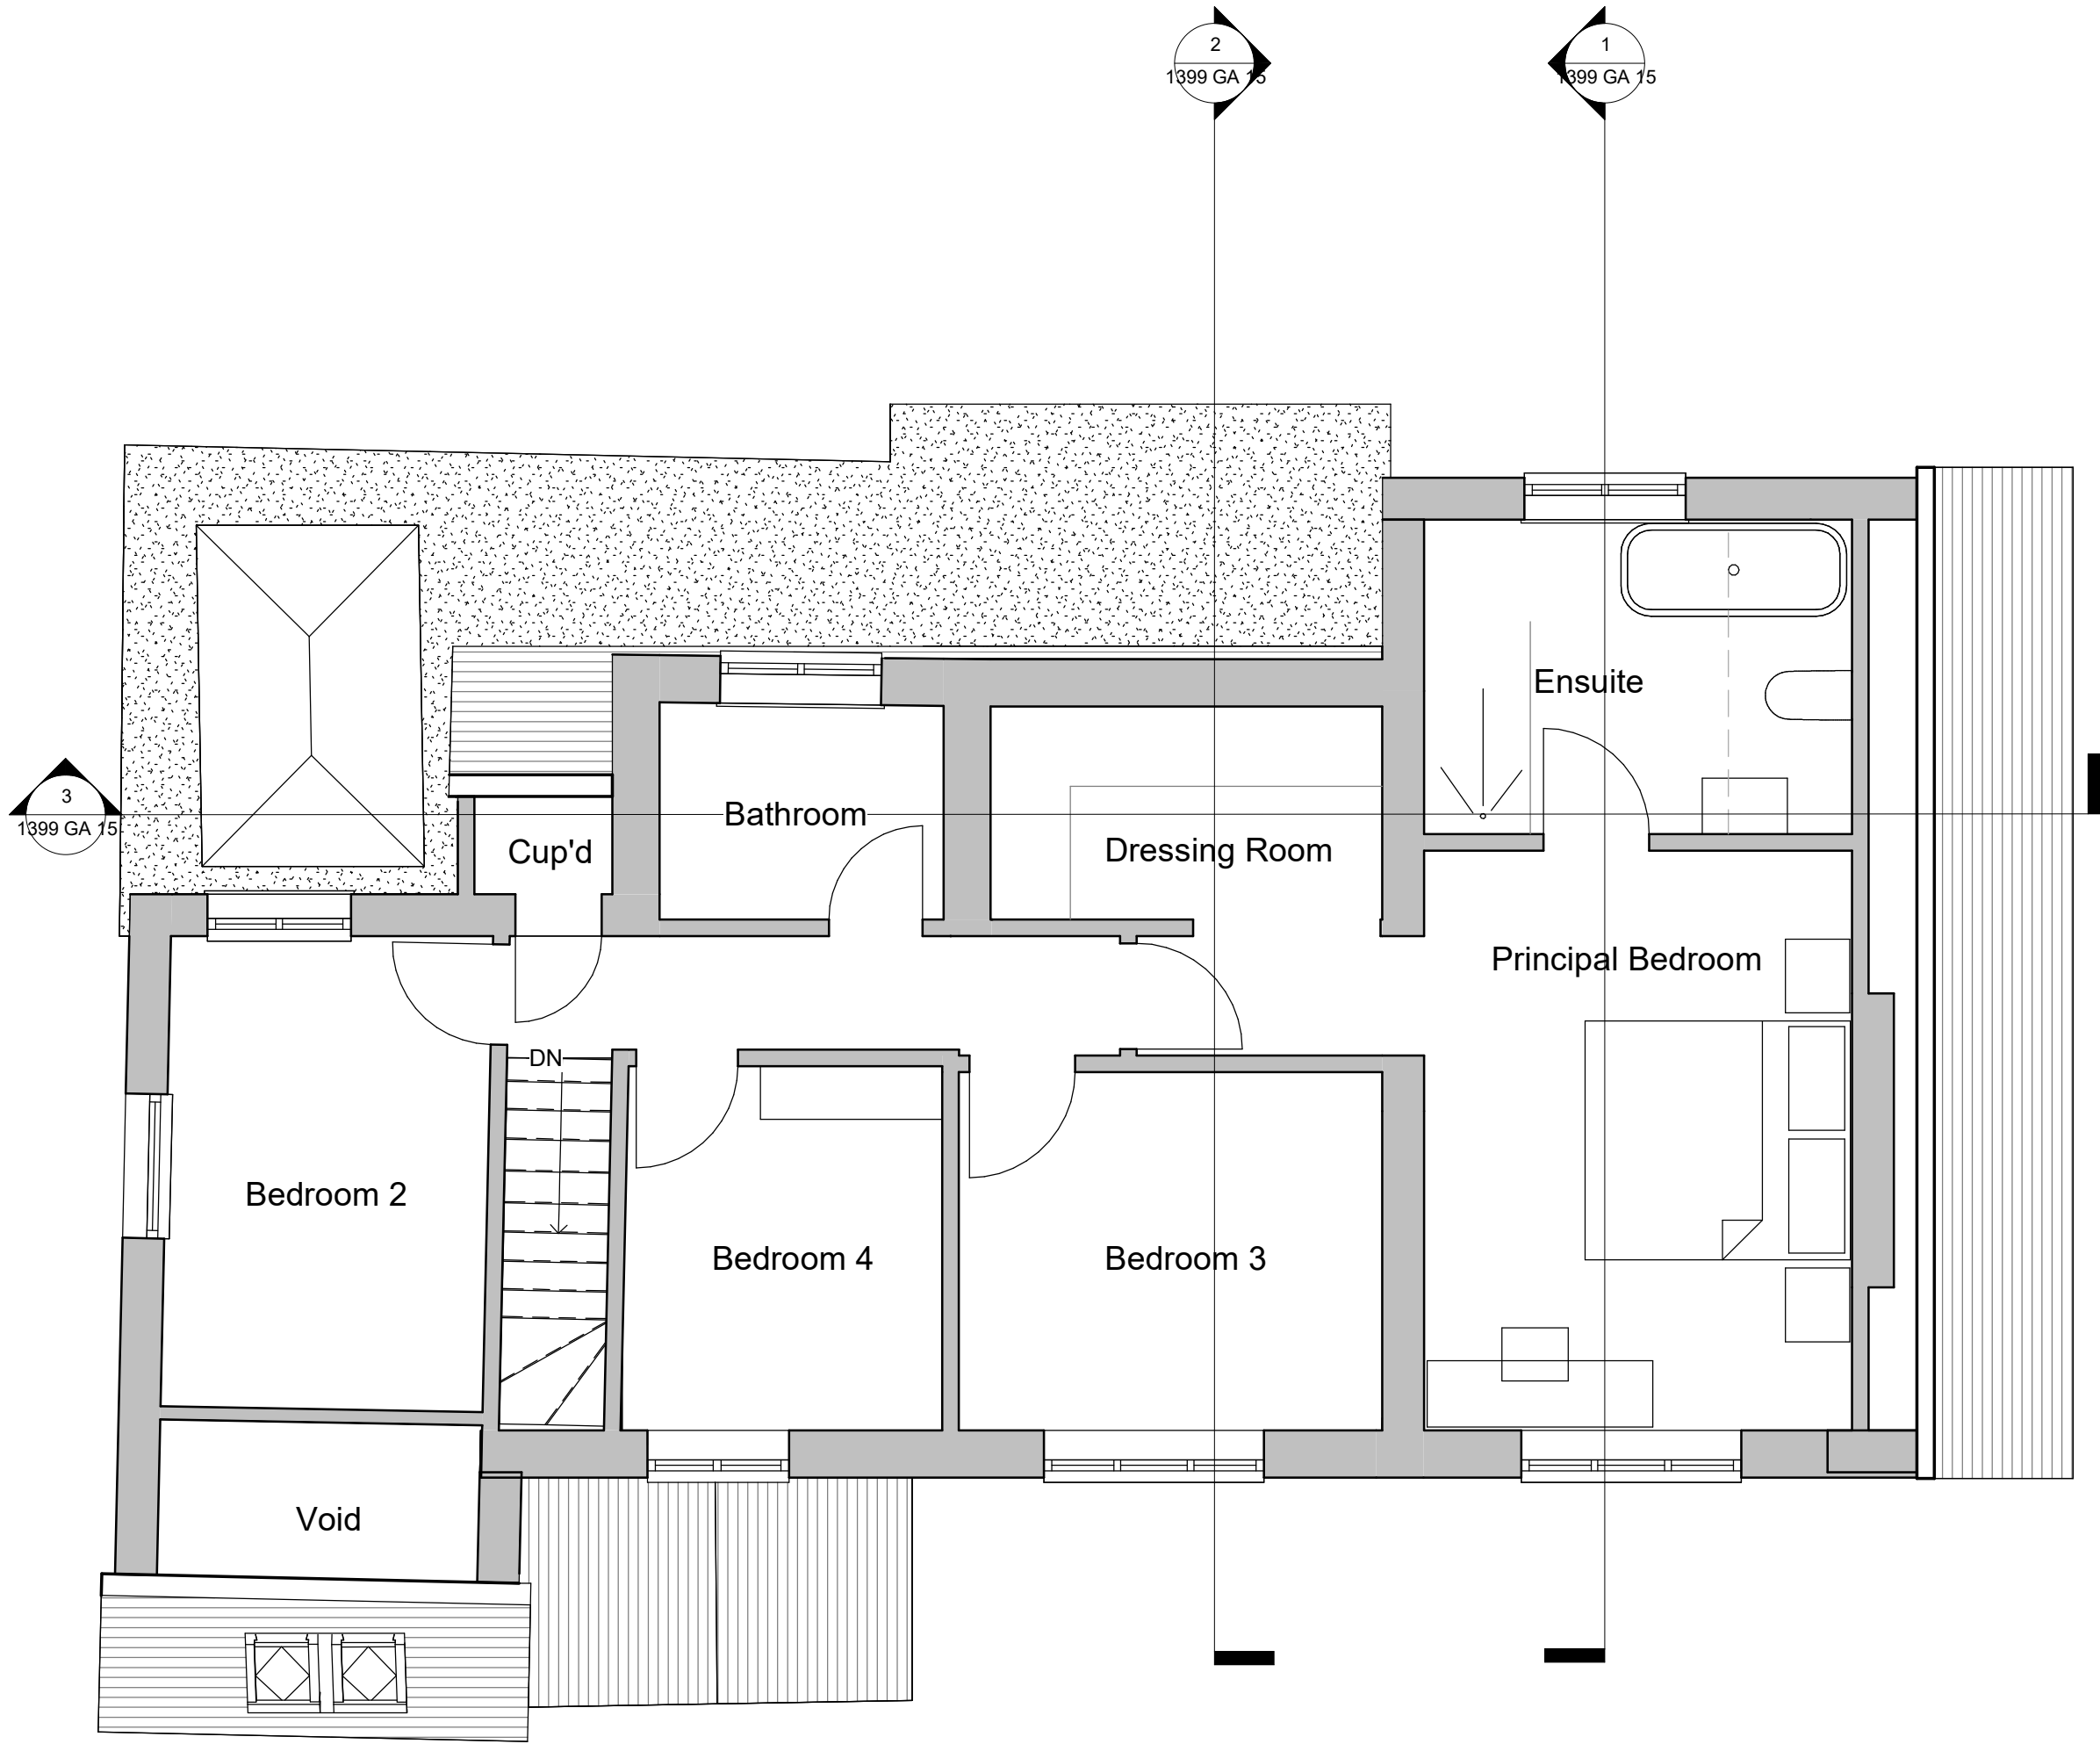


First Floor as Proposed

1 : 50

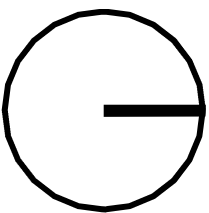

1	19/08/2025	SC	Prepared for planning
---	------------	----	-----------------------

Rev	Date	Author	Revision Description
-----	------	--------	----------------------

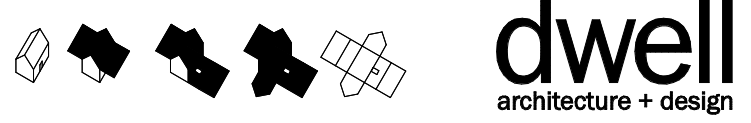

studio@dwellingarchitecture.com
www.dwellingarchitecture.com

Tel: 01444 831 800

Drawing Status

PLANNING

Client
Mr & Mrs Payne

Project
Extension and Alterations
61 Turners Mill Road, Haywards Heath, RH16 1NH

Title
Floor Plans as Proposed

Dwg.	1399 GA 13	Rev.	1
------	------------	------	---

Job No.	Date	Scale	Checked
1399	15/08/2025	1 : 50	Checker