



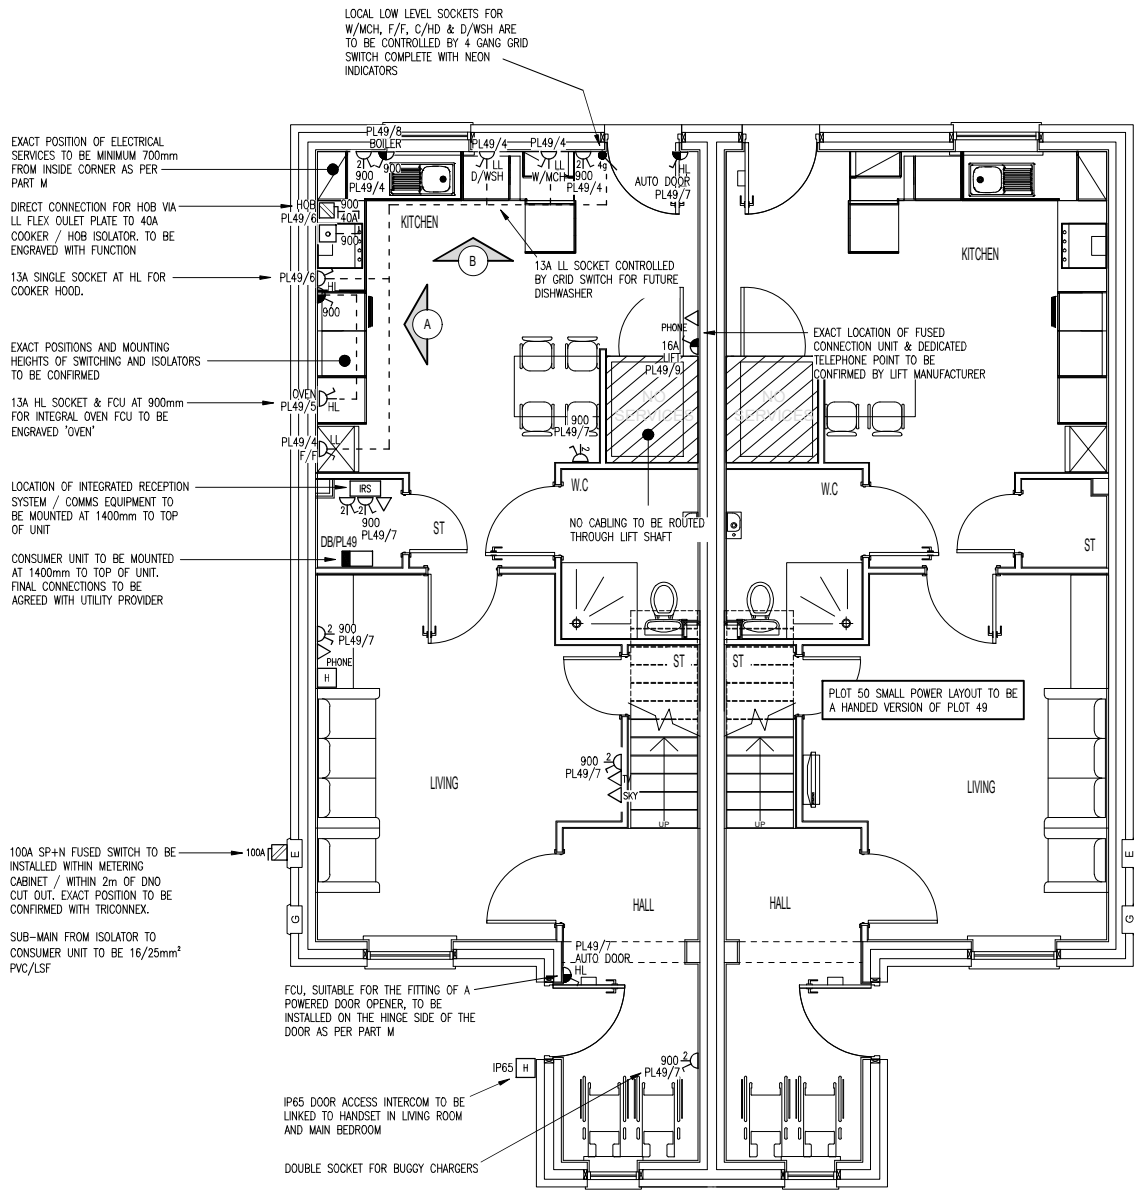


GROUND FLOOR SMALL POWER - PLOTS 49-50
(Scale 1 : 50 @A1)

NOTE:
Plot 49 & 50 - Kitchen to have separate cooker & hob, cooker hood & future dishwasher provision


Refer to Symphony Kitchens drawings for setting out details of all kitchen layouts

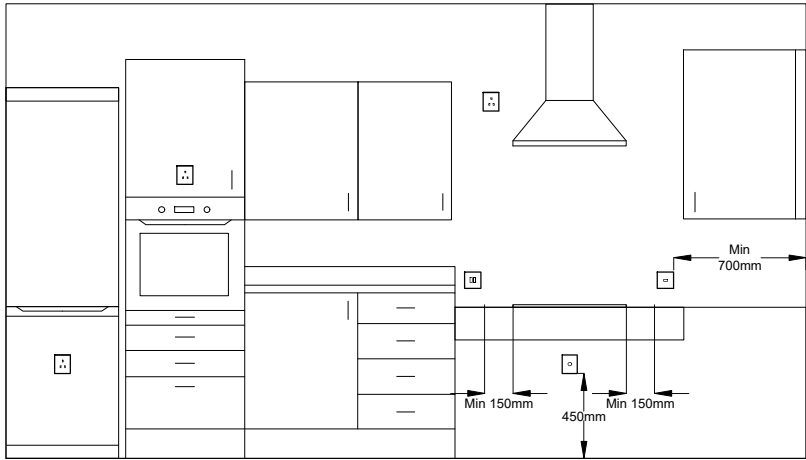

ELEVATION A
(Scale NTS @A1)

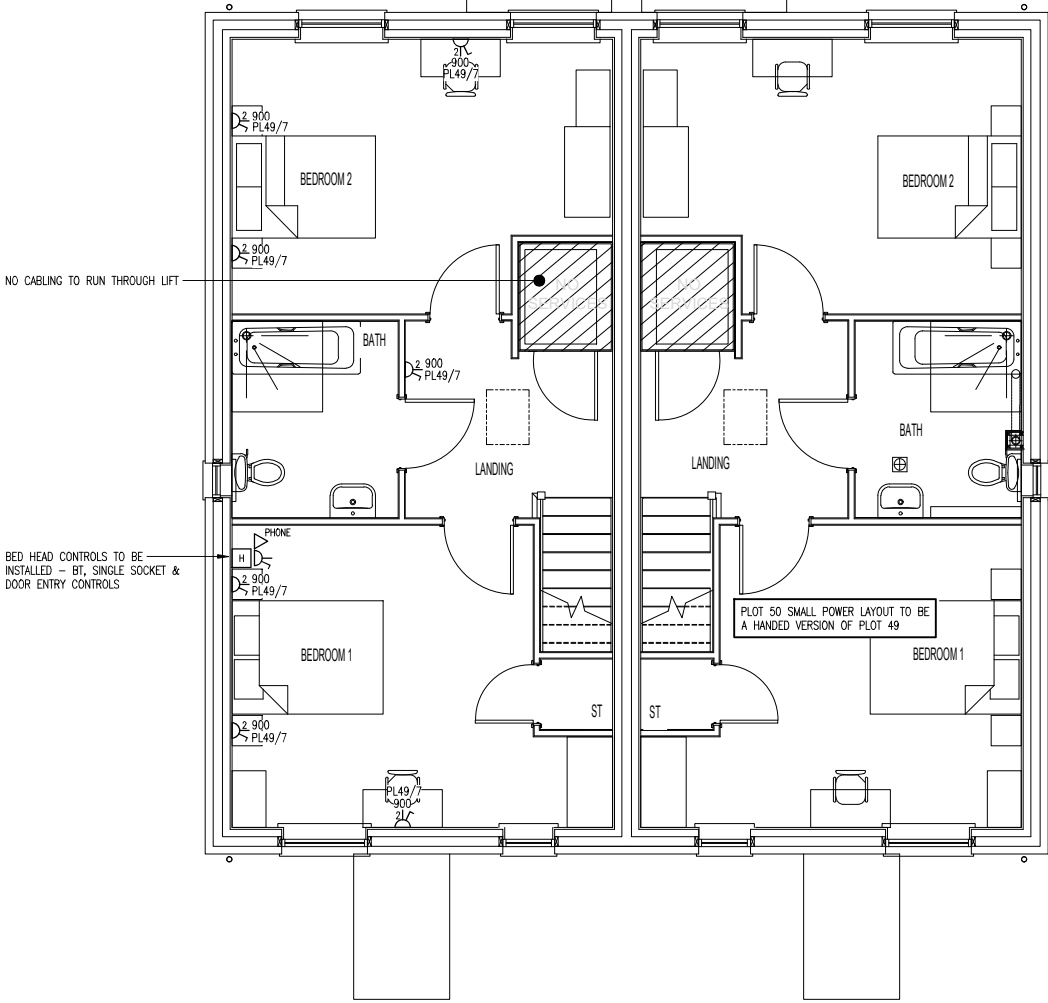

FIRST FLOOR SMALL POWER - PLOTS 49-50
(Scale 1 : 50 @A1)

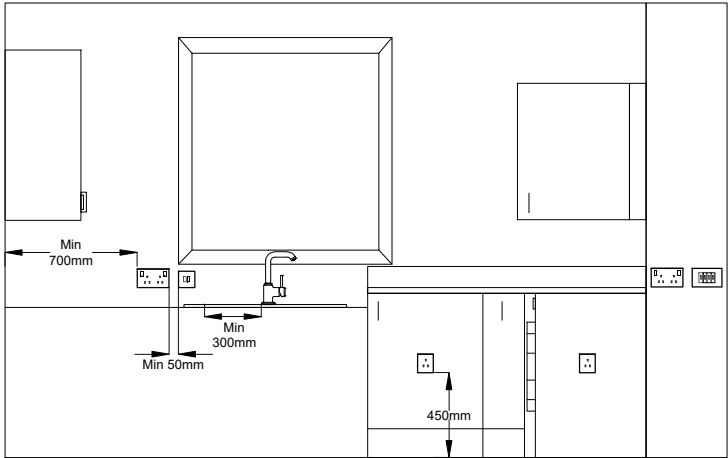

ELEVATION B
(Scale NTS @A1)

THIS DRAWING HAS NOT BEEN DRAWN TO SCALE & AS SUCH NO INFORMATION ON THIS OR ASSOCIATED PRESTONBARBER DRAWINGS SHOULD BE SCALED. ANY DISCREPANCIES FOUND MUST BE REPORTED TO THE SERVICES ENGINEERS BEFORE PROCEEDING.

THIS DRAWING SHOULD BE READ IN CONJUNCTION WITH ALL OTHER RELEVANT CONTRACT DRAWINGS AND SPECIFICATIONS OF WORK.

NOTES

- 1.00 ALL WORKS TO BE CARRIED OUT IN ACCORDANCE WITH CURRENT EDITION OF BS7671 AND CURRENT BUILDING REGULATIONS.
- 2.00 CONSUMER UNITS TO BE MOUNTED BETWEEN 1350-1450mm AFFL.

SYMBOLS

SMALL POWER

- METAL INSULATED CONSUMER UNIT
- SINGLE SWITCHED SOCKET OUTLET
- TWIN SWITCHED SOCKET OUTLET
- SWITCHED FUSED CONNECTION UNIT
- DOUBLE POLE ISOLATOR
- FLEX OUTLET PLATE

MISCELLANEOUS

- COMMS SYSTEM (BY OTHERS)
- INTERCOM HANDSET
- TV OUTLET
- SKY OUTLET
- TELEPHONE OUTLET
- FOUR GANG GRID SWITCH

MOUNTING HEIGHTS

LL - 450mm AFFL TO BOTTOM OF PLATE
HANDSET - 900mm AFFL TO BOTTOM

1. switches, sockets, stop cocks, controls to be located 700-1000mm above floor level and min. 700mm from internal corners.
2. consumer units to be 1350-1450 above ffl.
3. light switches to be wide rocker or full plate switches.
4. switches for double sockets to be at outer end of plates.
5. Boiler and Thermostat controls to be mounted between 900-1200 mm above ffl.

REV	ISSUE DATE	DESCRIPTION	DESIGN	CHKD	APPRVD
C03	24.09.2024	EXTRA NOTES ADDED			SPA
C02	22.08.2024	UPDATED TO REFLECT CLIENTS COMMENTS	SP	SP	GRB
C01	20.06.2024	UPDATED TO REFLECT NEW KITCHEN LAYOUTS. ISSUED FOR CONTRACT	SP	SP	GRB
P01	01.02.2024	ISSUED FOR PLACES FOR PEOPLE COMMENT	SP	SP	GRB

REV	ISSUE DATE	DESCRIPTION	DESIGN	CHKD	APPRVD

ARCHITECT	STRUCTURAL ENGINEER
BM	Dice

PrestonBARBER BUILDING SERVICES CONSULTANTS 2 FOXGROVE PARK, COMMON ROAD DUNNINGTON YORK NORTH YORKSHIRE, YO19 5RZ tel: +44 (0)1904 489022 • fax: +44 (0)1904 481928 e-mail: info@prestonbarber.co.uk website: www.prestonbarber.co.uk

CLIENT:	Places for People
---------	----------------------

PROJECT DETAILS:	SEMI DETACHED 2B4P-M4(3) - PLOTS 49&50 RESIDENTIAL DEVELOPMENT FAIRBRIDGE WAY, BURGESS HILL WEST SUSSEX, RH15 8AR
------------------	--

DRAWING TITLE:	ELECTRICAL SERVICES PROPOSED SMALL POWER INSTALLATIONS GROUND & FIRST FLOOR - GENERAL ARRANGEMENT
----------------	---

SCALE	SHEET	DESIGNER	DRAWN	CHECKED	APPROVED
1:50	A1	SP	LS	SP	GRB
	OFFICE	DATE	DATE	DATE	DATE
	YORK	JAN 2024	JAN 2024	JAN 2024	JAN 2024

DOCUMENT REF No:	PROJECT No.	ORIGIN	VOLUME	LEVEL	DESC.	ROLE	DWG No.	STATUS	REVISION
	0011_24 - PB - Z1 - ZZ - DR - E - 6200 - S3								C03