


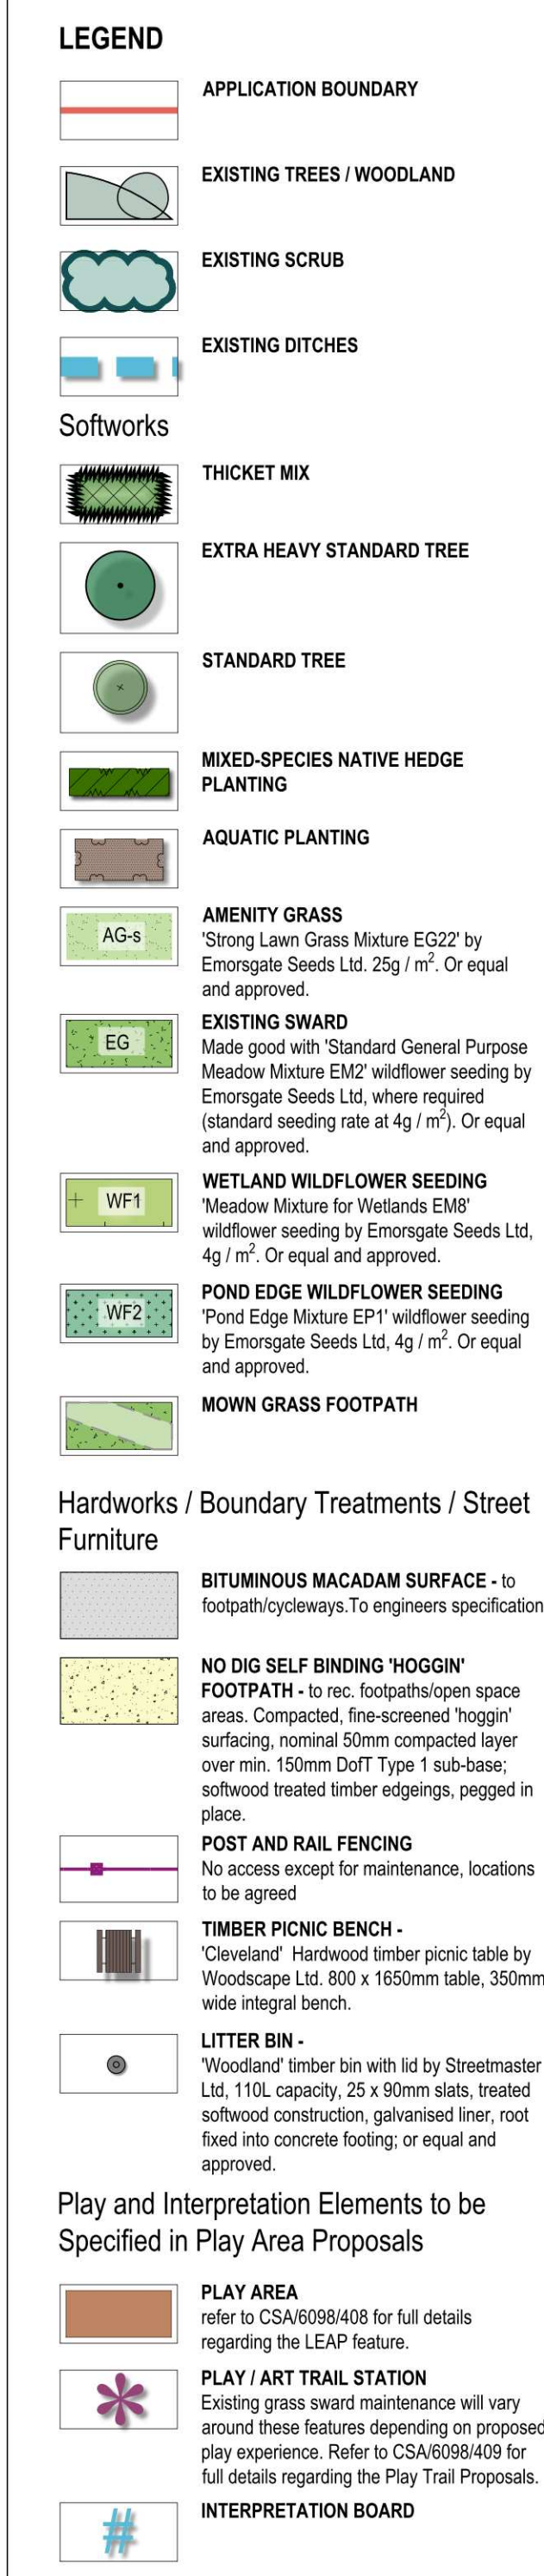

Notes:

- All proposed planting had been designed to reflect the guidance set out in Chapter 4 of the NHBC Standards and assumes minimum strip foundations (0.9m) and moderate shrinkable soil.
- Structural engineers to review all proposed planting during technical design stage and advise of any species changes required to comply with NHBC Standards.
- No detailed soil or foundation information was available at the time of drawing.

For POS Proposals Plant Schedule, refer to CSA/6098/403
For Planting Specification, refer to CSA/6098/402
For Soft Landscape Proposals, refer to CSA/6098/404-405
For Hard Landscape Proposals, refer to CSA/6098/406-407

	0	5	10 metres
G	16/09/26	AC	Basin proposals updated
F	10/06/26	AM	Parking Bay & Path app. P183 added
E	23/01/26	SS	Ferry / Refuse turning head amended
D	22/09/25	AM	Path app. Plot 173 changed to tamarine
C	22/04/25	AM	Pump Sta. removed; Plot 242 tweaked
B	16/12/24	AM	Porous paving removed- sub-sta app. 126 removed; POS Path spec confirmed
A	16/08/24	AM	LEAP and Play Trail updated in context
Rev	Date	By	Description