




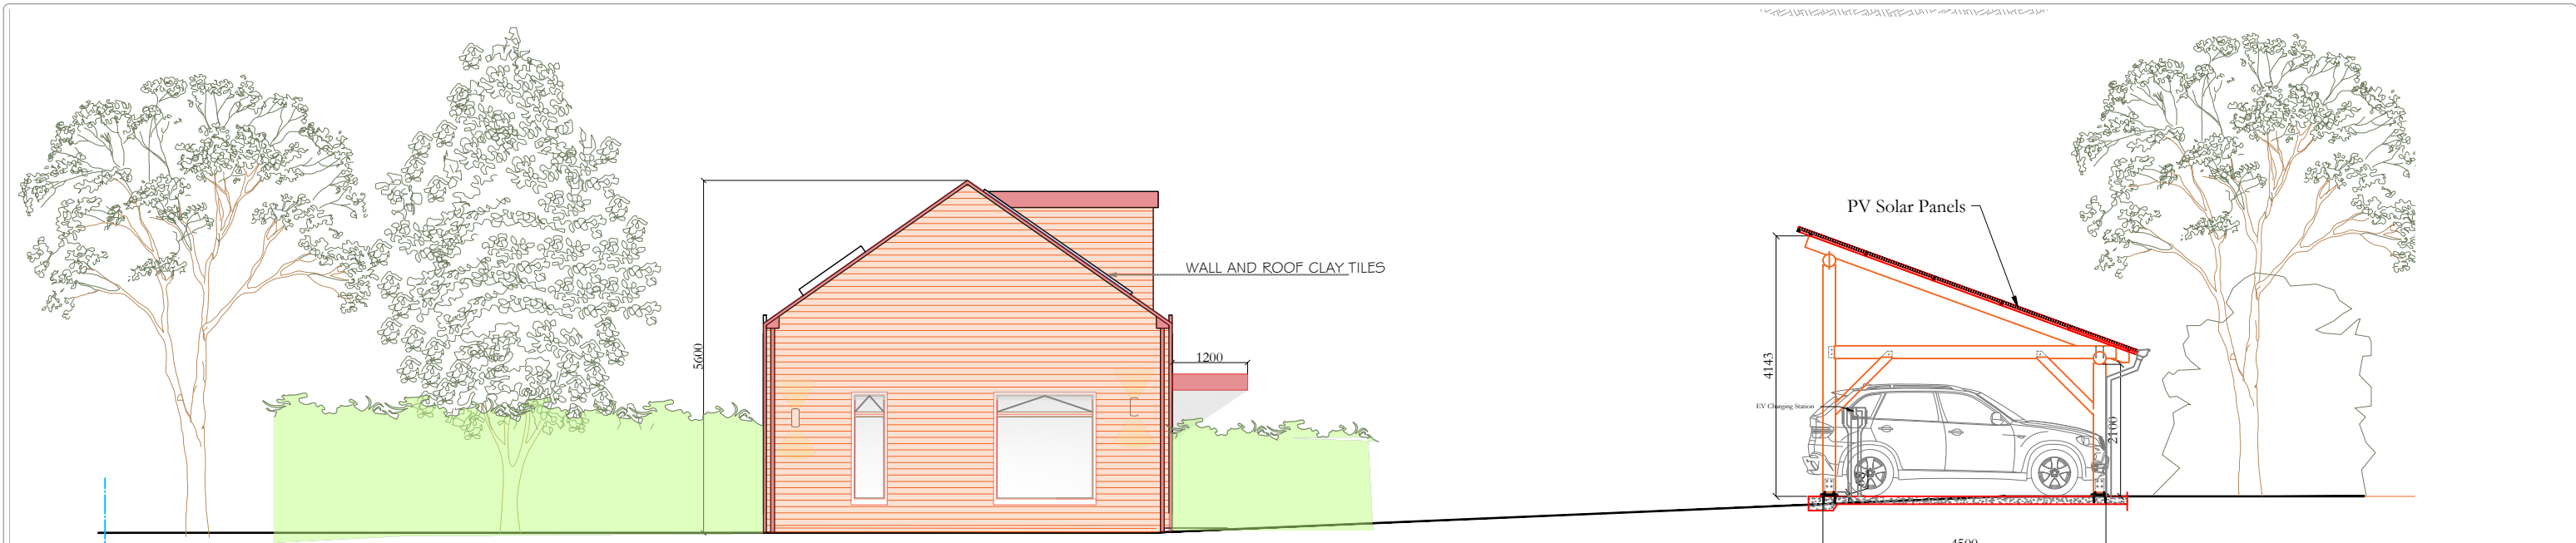

Proposed Side Elevation - South West

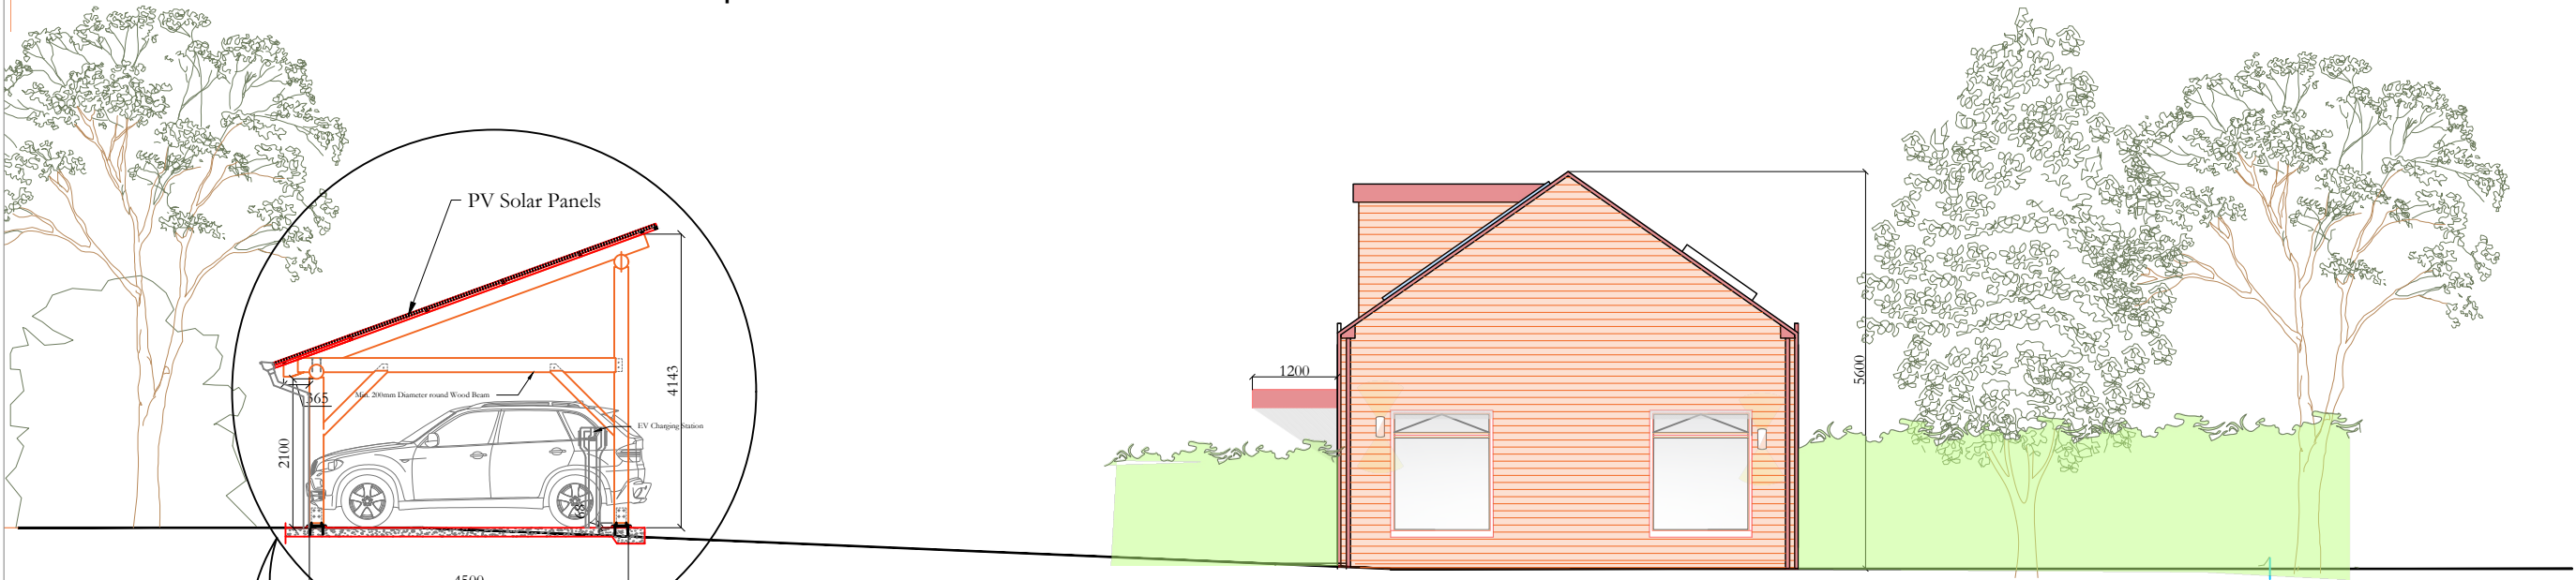

Proposed Side Elevation - North East

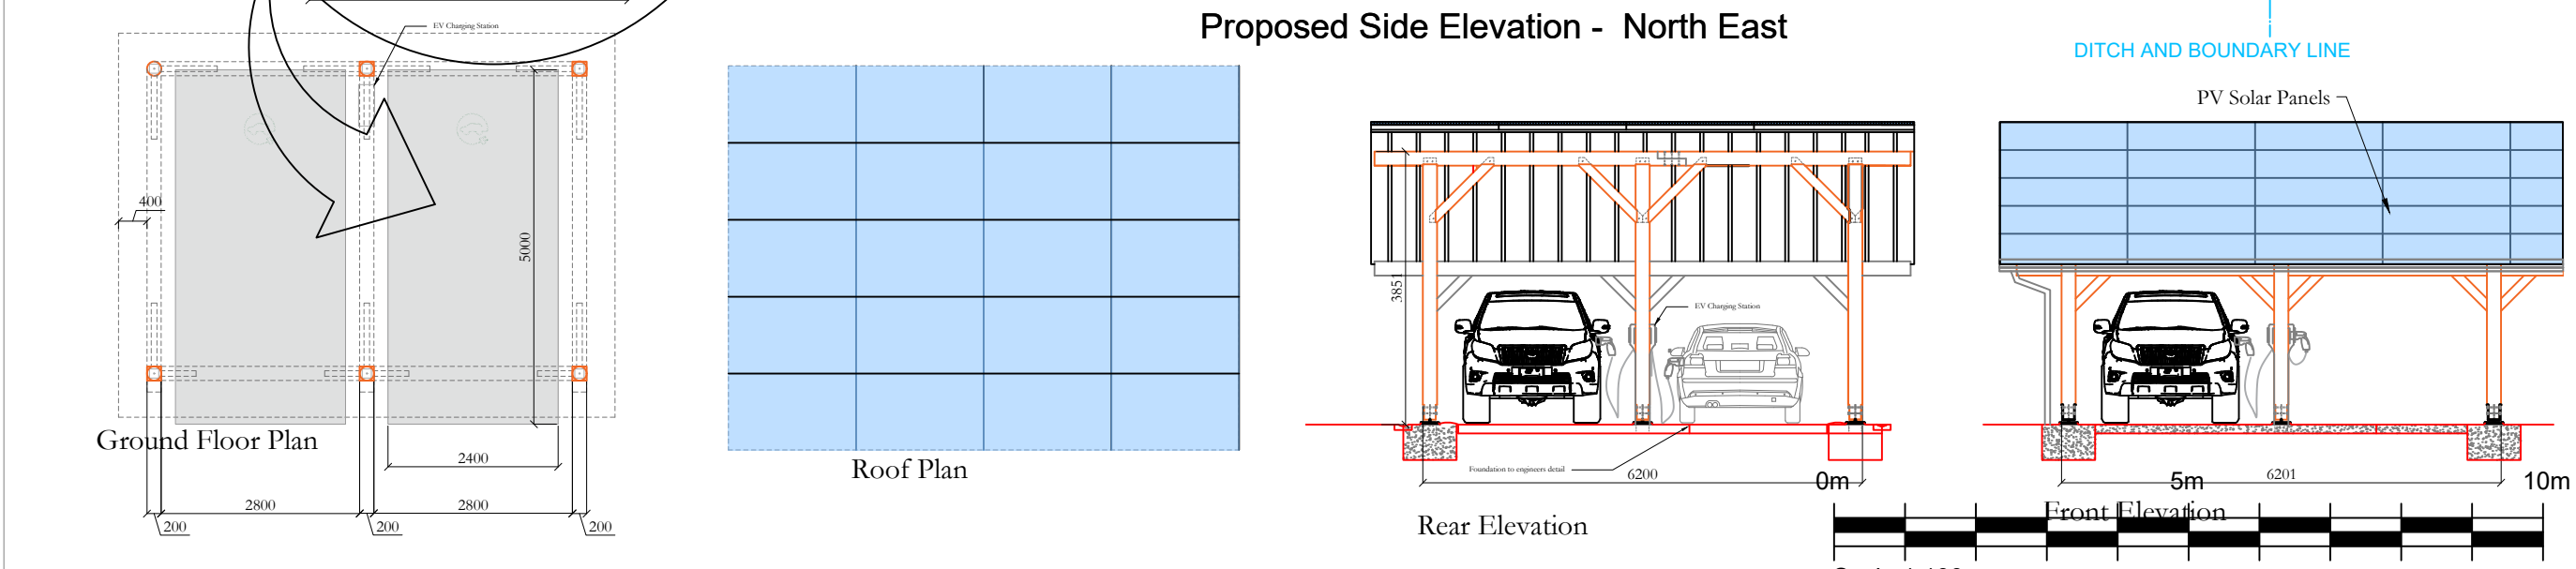

NOTES:
Do not scale off this drawing except for planning purposes.
This drawing is to be read in conjunction with any other relevant to the project, including, where necessary, the structural engineers report.
The builder must check all dimensions on site before any work commences and notify Ssoul LTD of any discrepancies.
It is the builders responsibility to liaise with the building control officer on site and notify the customer and Ssoul LTD of any changes/additional requirements.
Any site survey undertaken is for the preparation of planning and building regulations only.

Revisions:		
Rev.	Alterations.	Date.



37 Turners Mill Road
Haywards Heath, West Sussex
RH16 1NW

TEL : 07711 422567

Client: **Mark & Monika,**

Title: **Elevations**

Site: **Down Park Place, Down Park
Turners Hill Road
Crawley West Sussex**

Drawn by: **SABRINE** | Date: **15/04/2026** | Project No: **2512DP** | Scale: **1:100@A3**

Drawing number: **04**

Revision: **-**

Drawing status: ☒ Concept / Design
☒ Planning Permission
☐ Building Control