



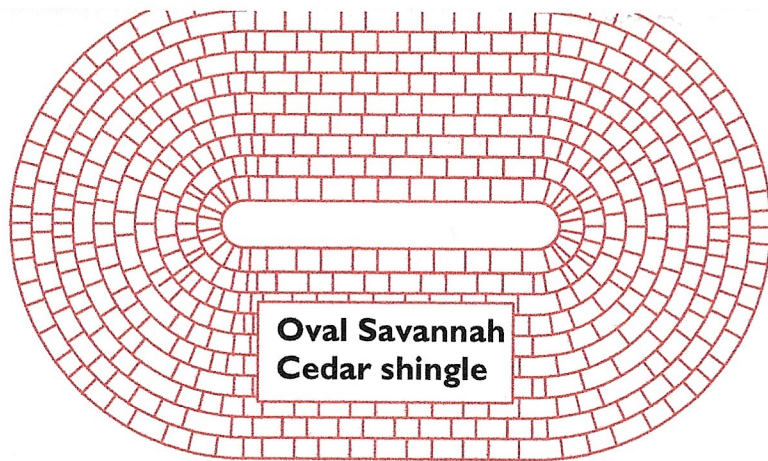


east

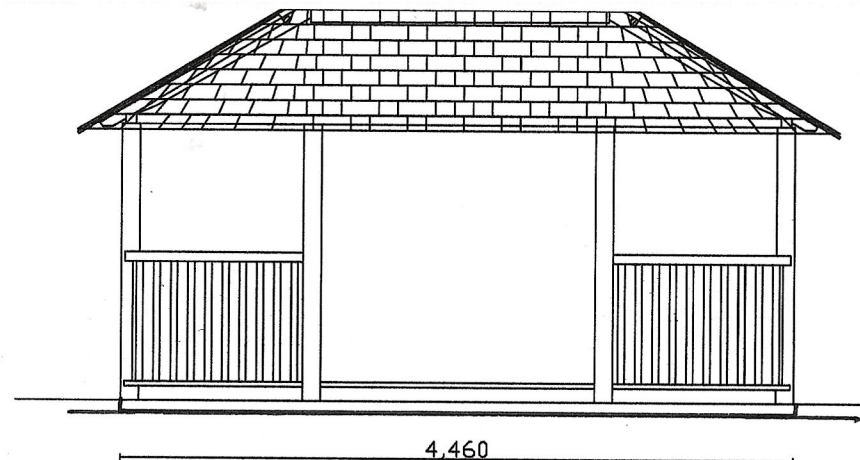


West

North

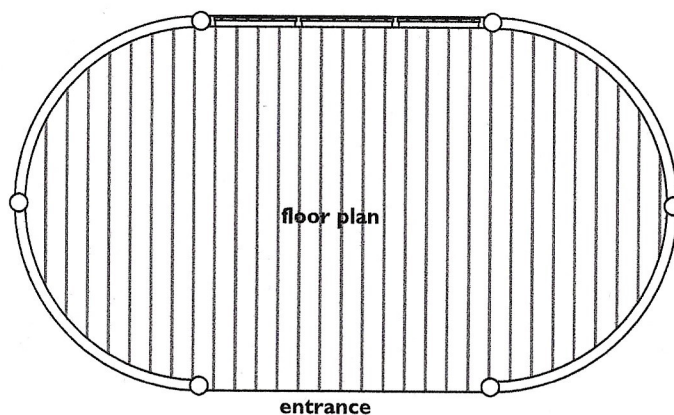


South

West

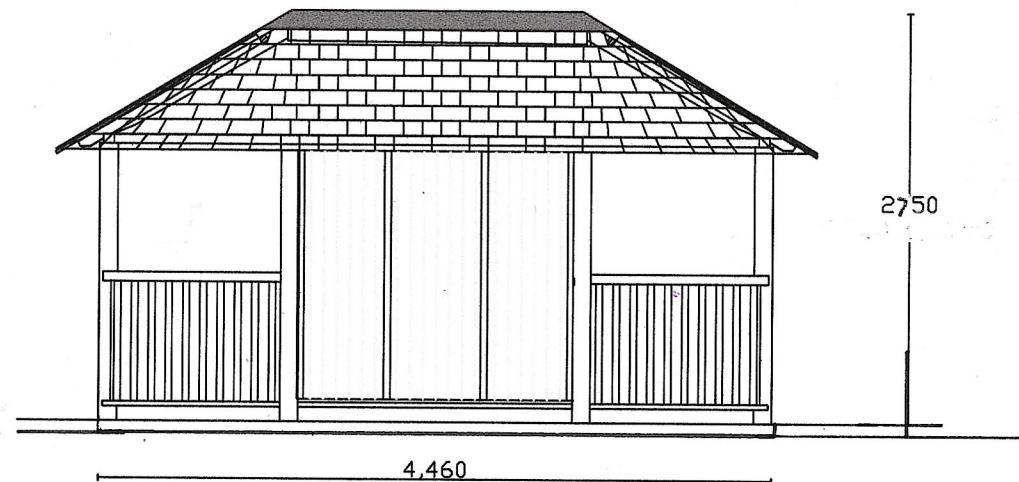

East

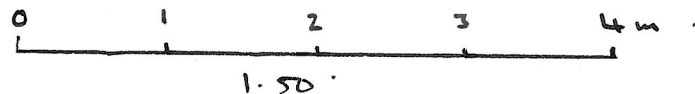

U:\Dom Hill\autocad\breeze house jpeg.jpg

Breeze House Designs Ltd
Sunnyhills Road
Barnfields Ind. Est.
Leek
Staffordshire
ST13 5RJ

T: 01538 398488
sales@breezehouse.co.uk

Drawing Number: OV100

Drawing Title: Oval Savannah Base - General Build

Project: Standard Drawings

Drawn By: Dom Hill

Date: 19.4.21

Status: Illustrative

Tech. manager:

General Manager:

Scale: 1:50 (when printed at A3)

Revision:

This design/drawing remains the property of Breeze House Designs Ltd. All rights reserved.
Any unauthorised copying will constitute an infringement of copyright. Copyright © Breeze House Ltd.