

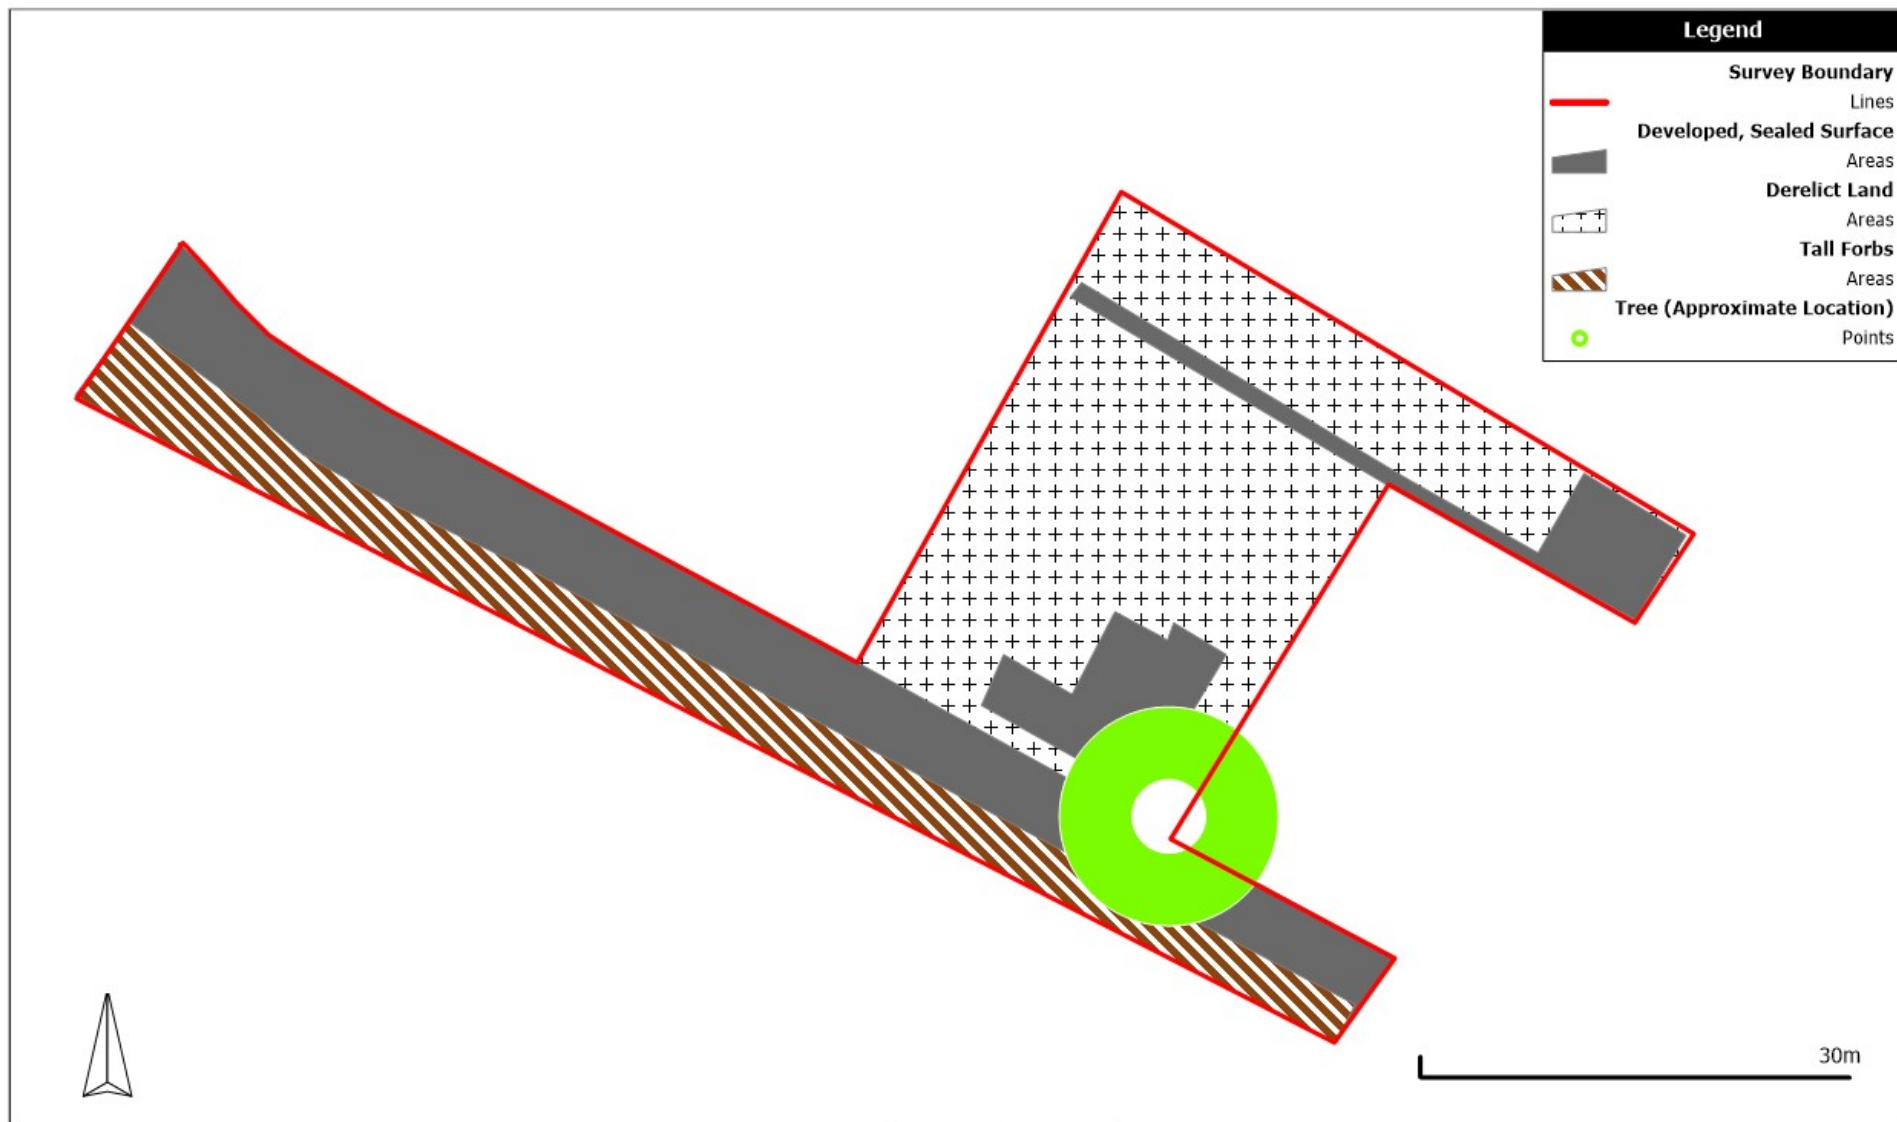


Figure 1: Lodgelands Baseline Habitat Plan

Drawn by: JK
Date: 24/12/2024