

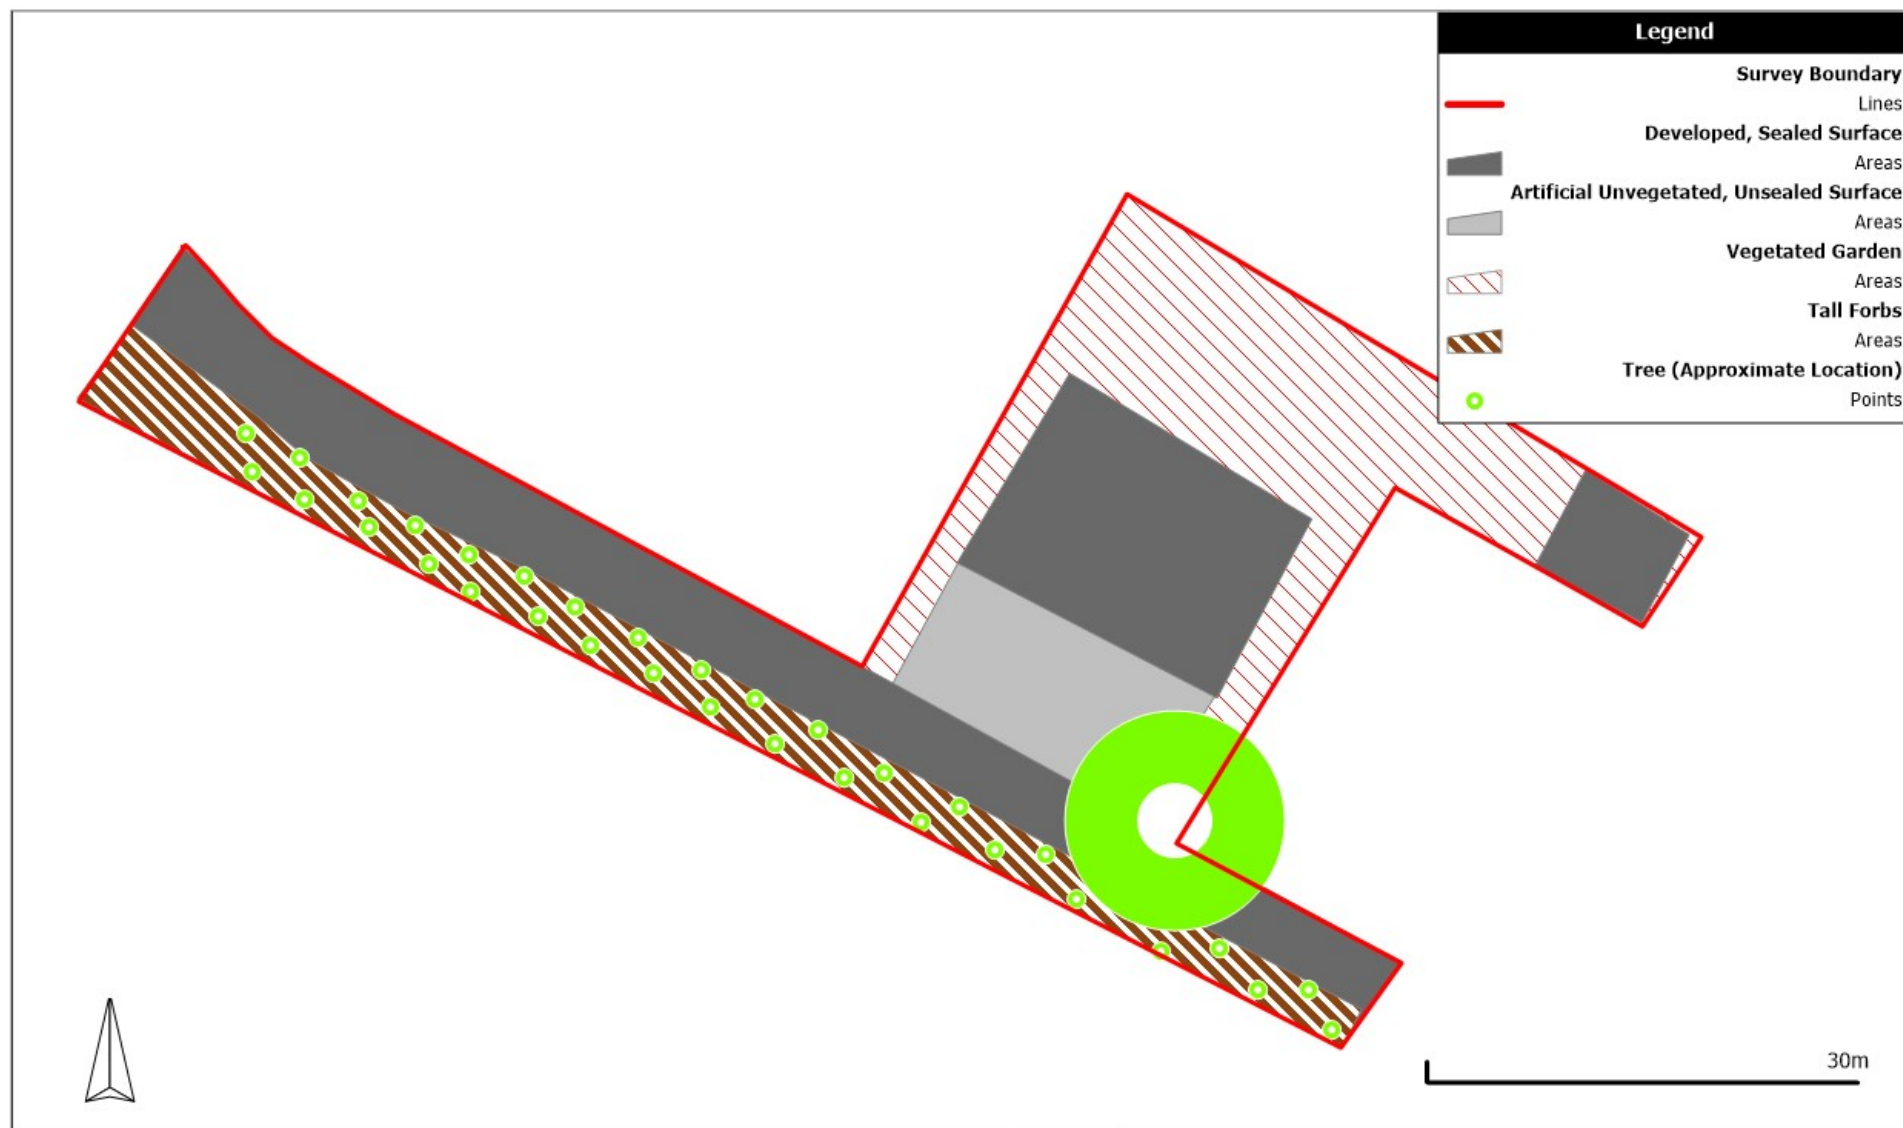


Figure 2: Lodgelands Post-Intervention Habitat Plan

Drawn by: JK  
Date: 24/12/2024