




- PROPOSED GROUND FLOOR EXTENSION
- PROPOSED FIRST FLOOR EXTENSION

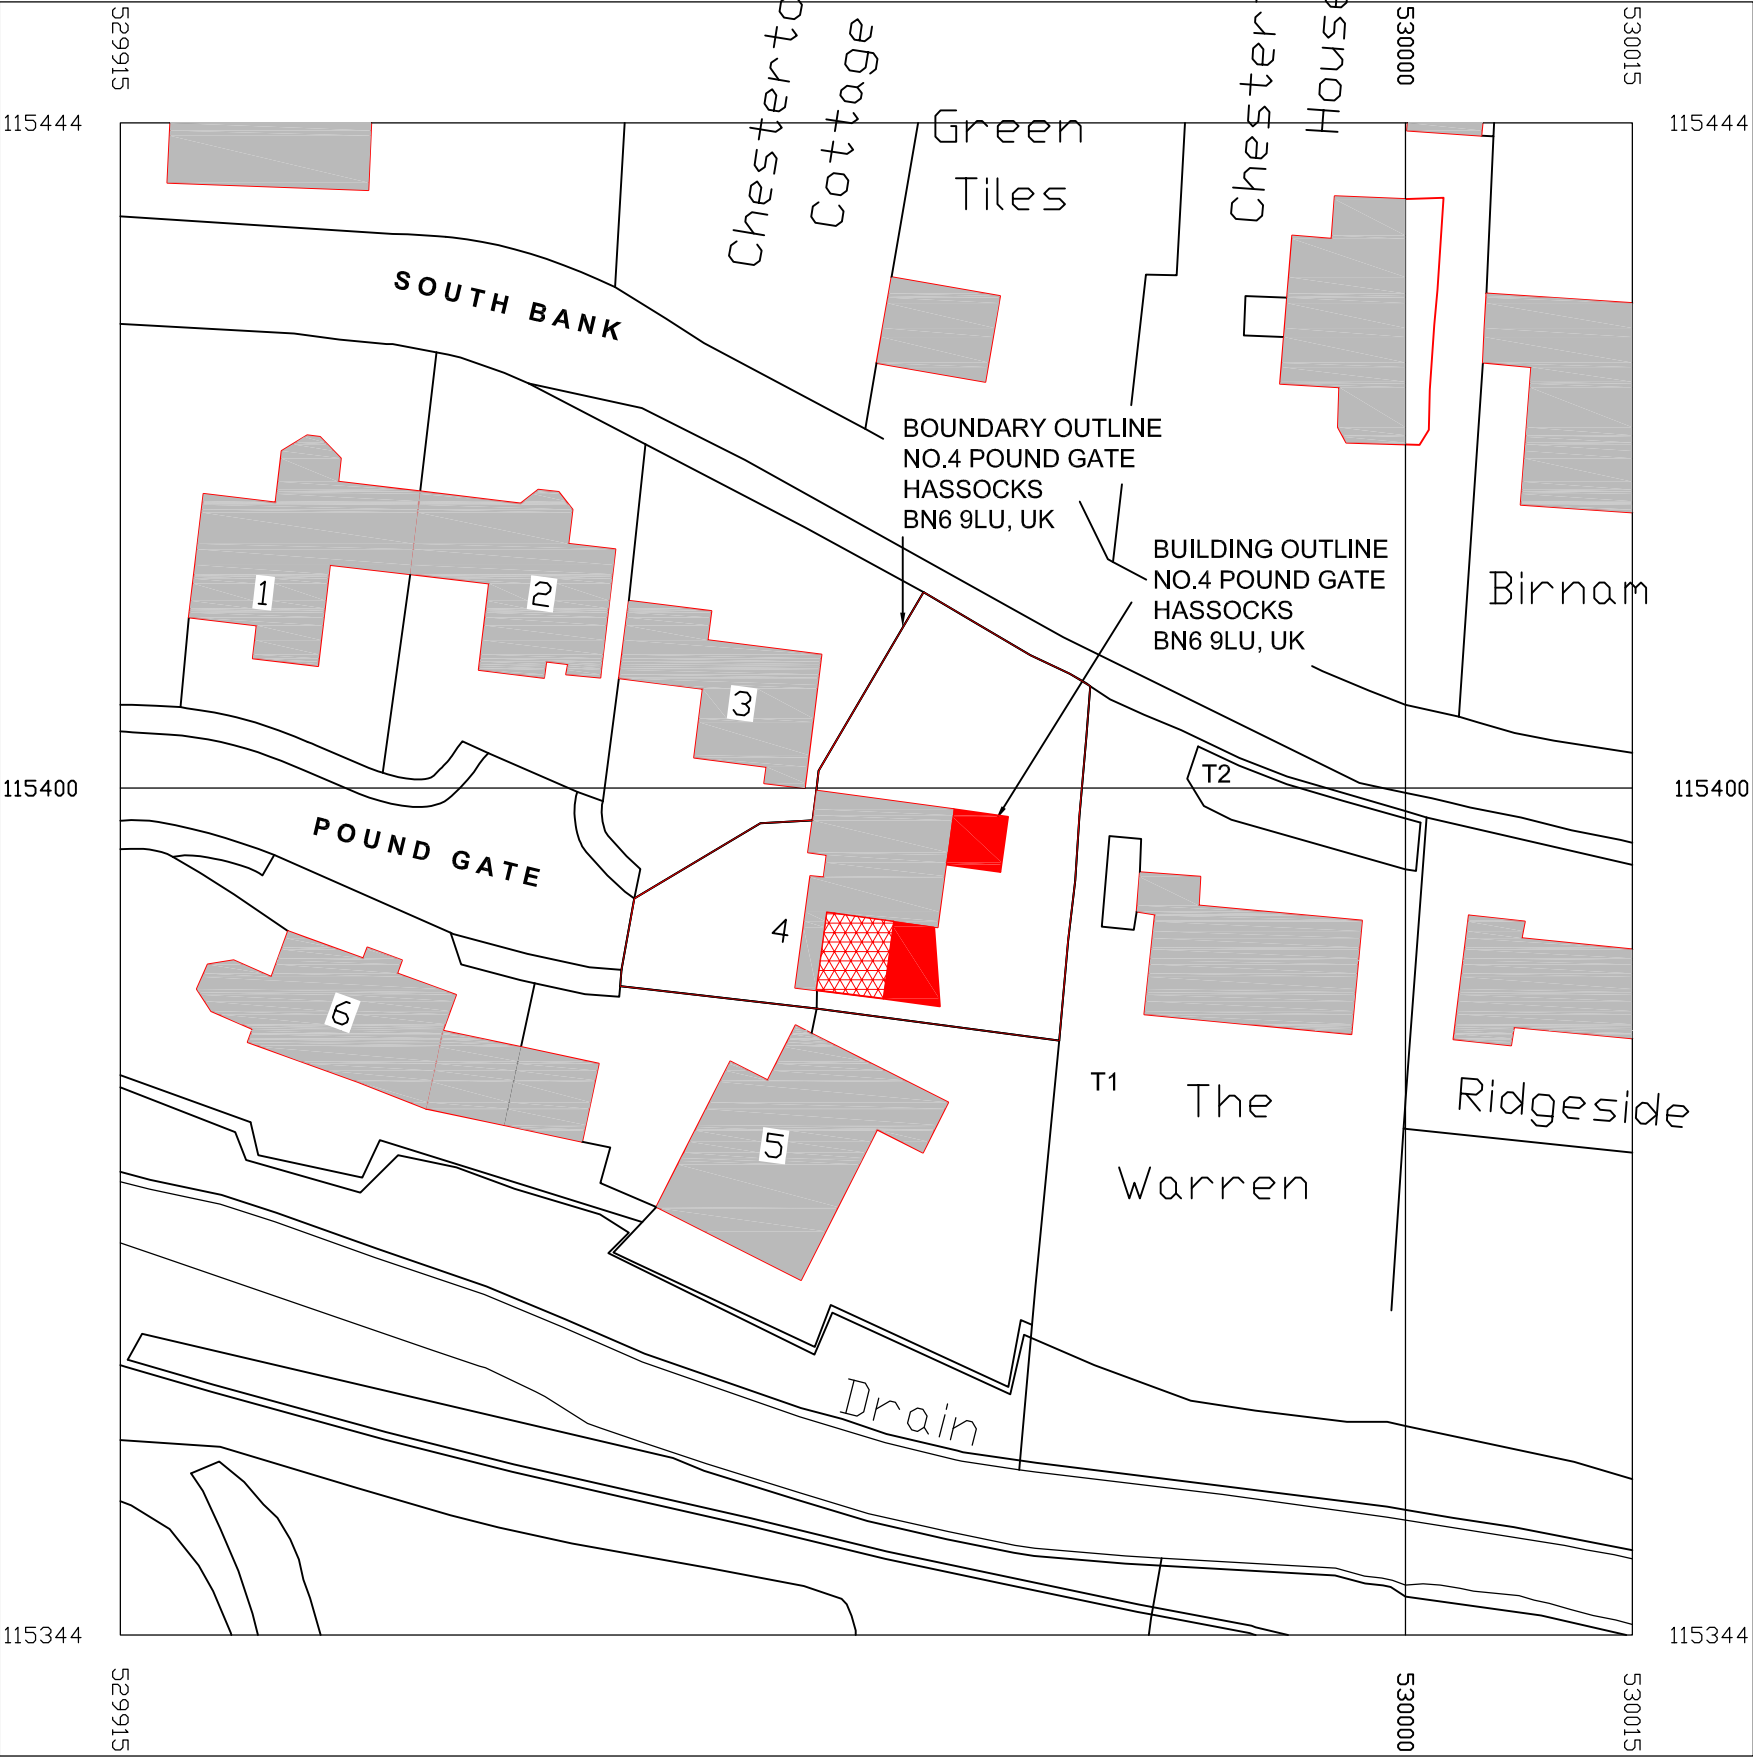

Serial number: 182985

©Crown copyright and database right 2020
Ordnance Survey licence 100048957

Reproduction in whole or in part is prohibited
without the prior permission of Ordnance Survey

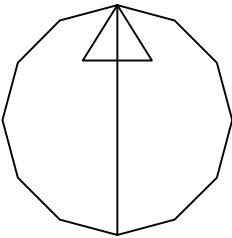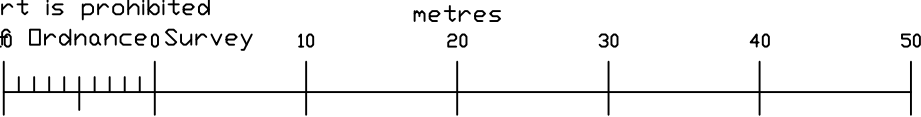

TODD
JOBS

Email : todd.hurrellwood@hotmail.com
www.toddjobs.co.uk
Ph: +44 (0) 7563 002 582

TODD JOBS LTD REGISTERED IN ENGLAND, WALES, SCOTLAND & NORTHERN IRELAND
Company No. 13629493