

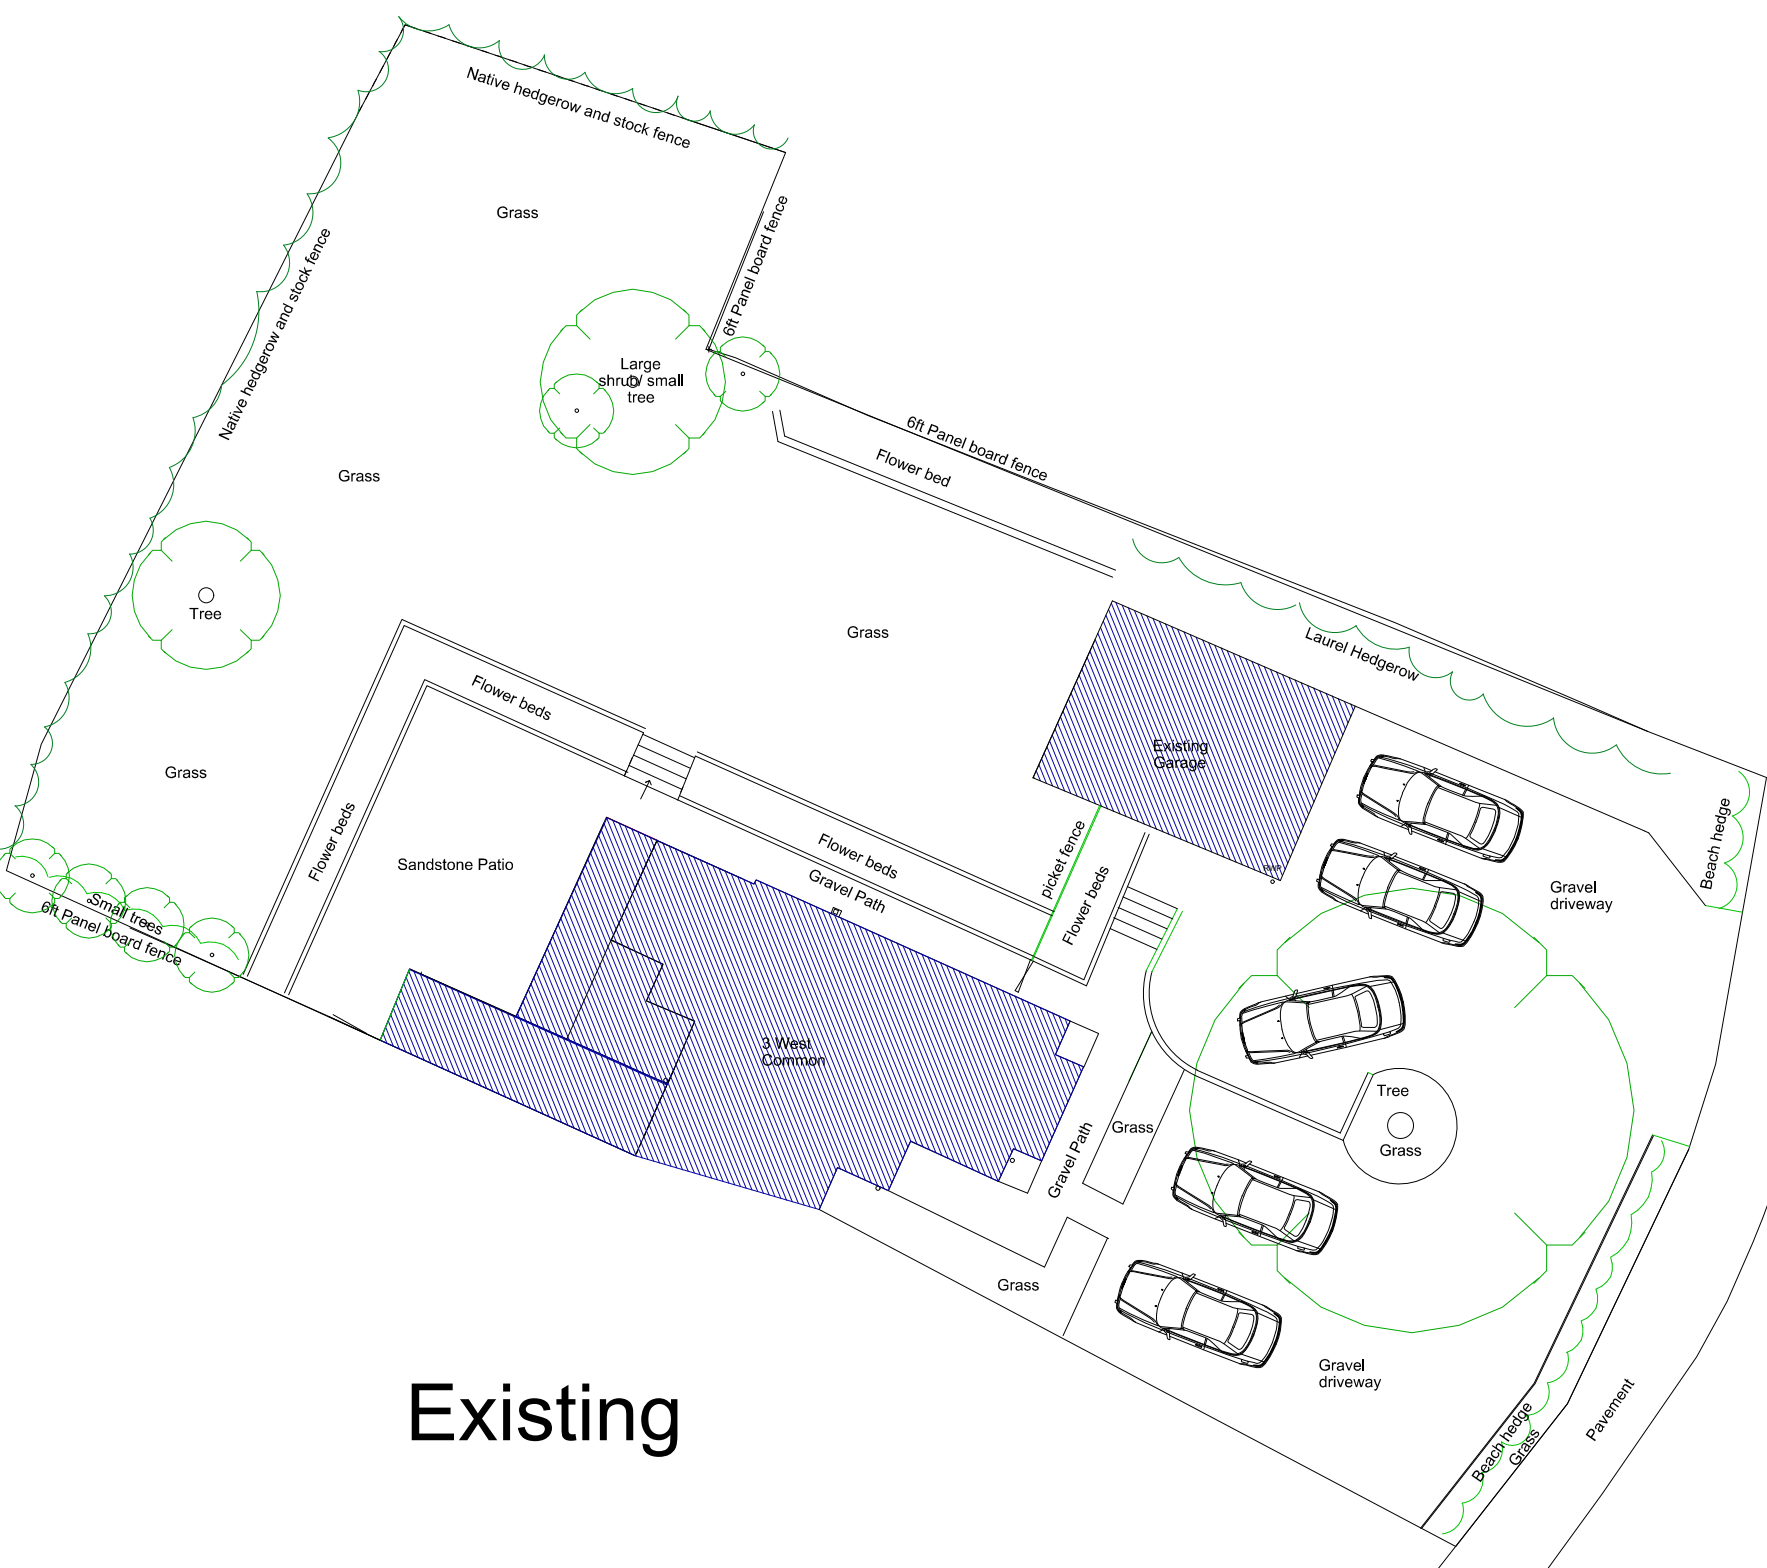


Habitat plan existing & proposed
1:100 @ A2

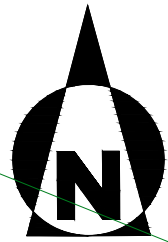


Existing

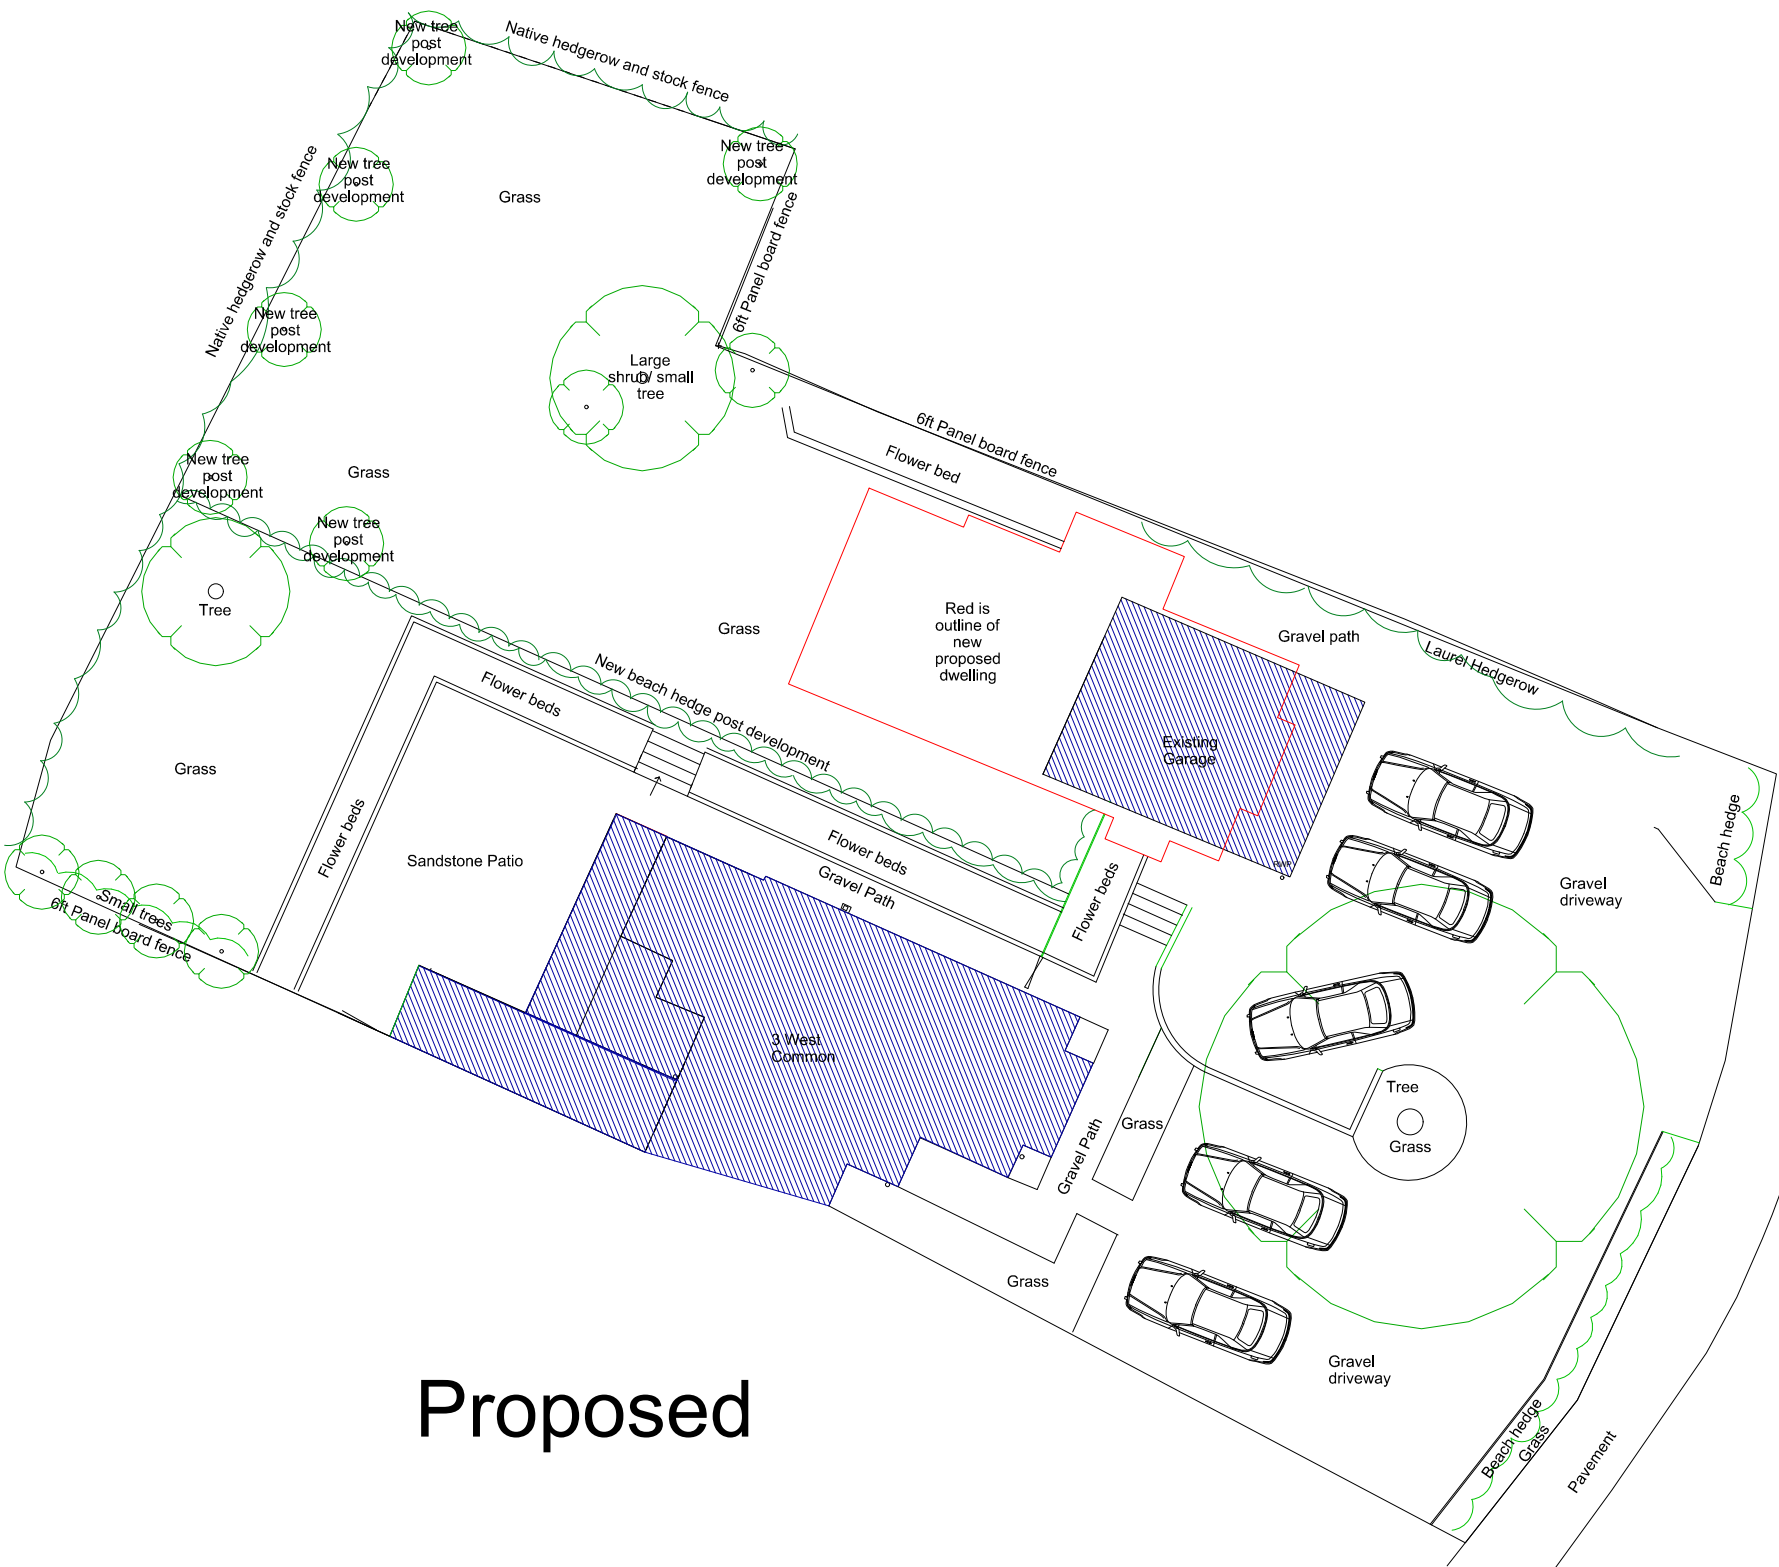

Proposed

SCALE BAR 1:100

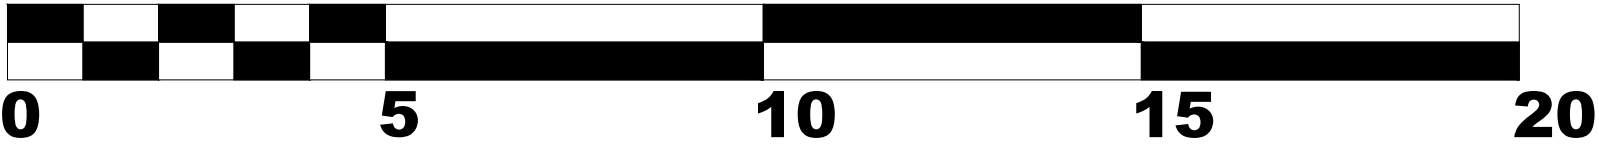

KATIE ELIZABETH

3 West Common, Lindfield Haywards Heath RH16 2AE
Tel: 07812589094 | e-mail: info@katieelizabethdesign.com
www.katieelizabethdesign.com

Client: Mr & Mrs Knight

Site Address: 3 West Common
Lindfield
Haywards Heath
RH16 2AE

Drawing Title: Habitat existing & proposed

Date: 01.05.24 Drawing No: 011 Revision: 01

Drawn by: KK Scale: 1:100 @ A2

Note: No dimensions are to be scaled from this drawing. All dimensions stated must be checked on site. Errors, discrepancies and inconsistencies must be notified to the Contract Administrator immediately.