



Existing and Proposed Roof plans 1:100 at A3

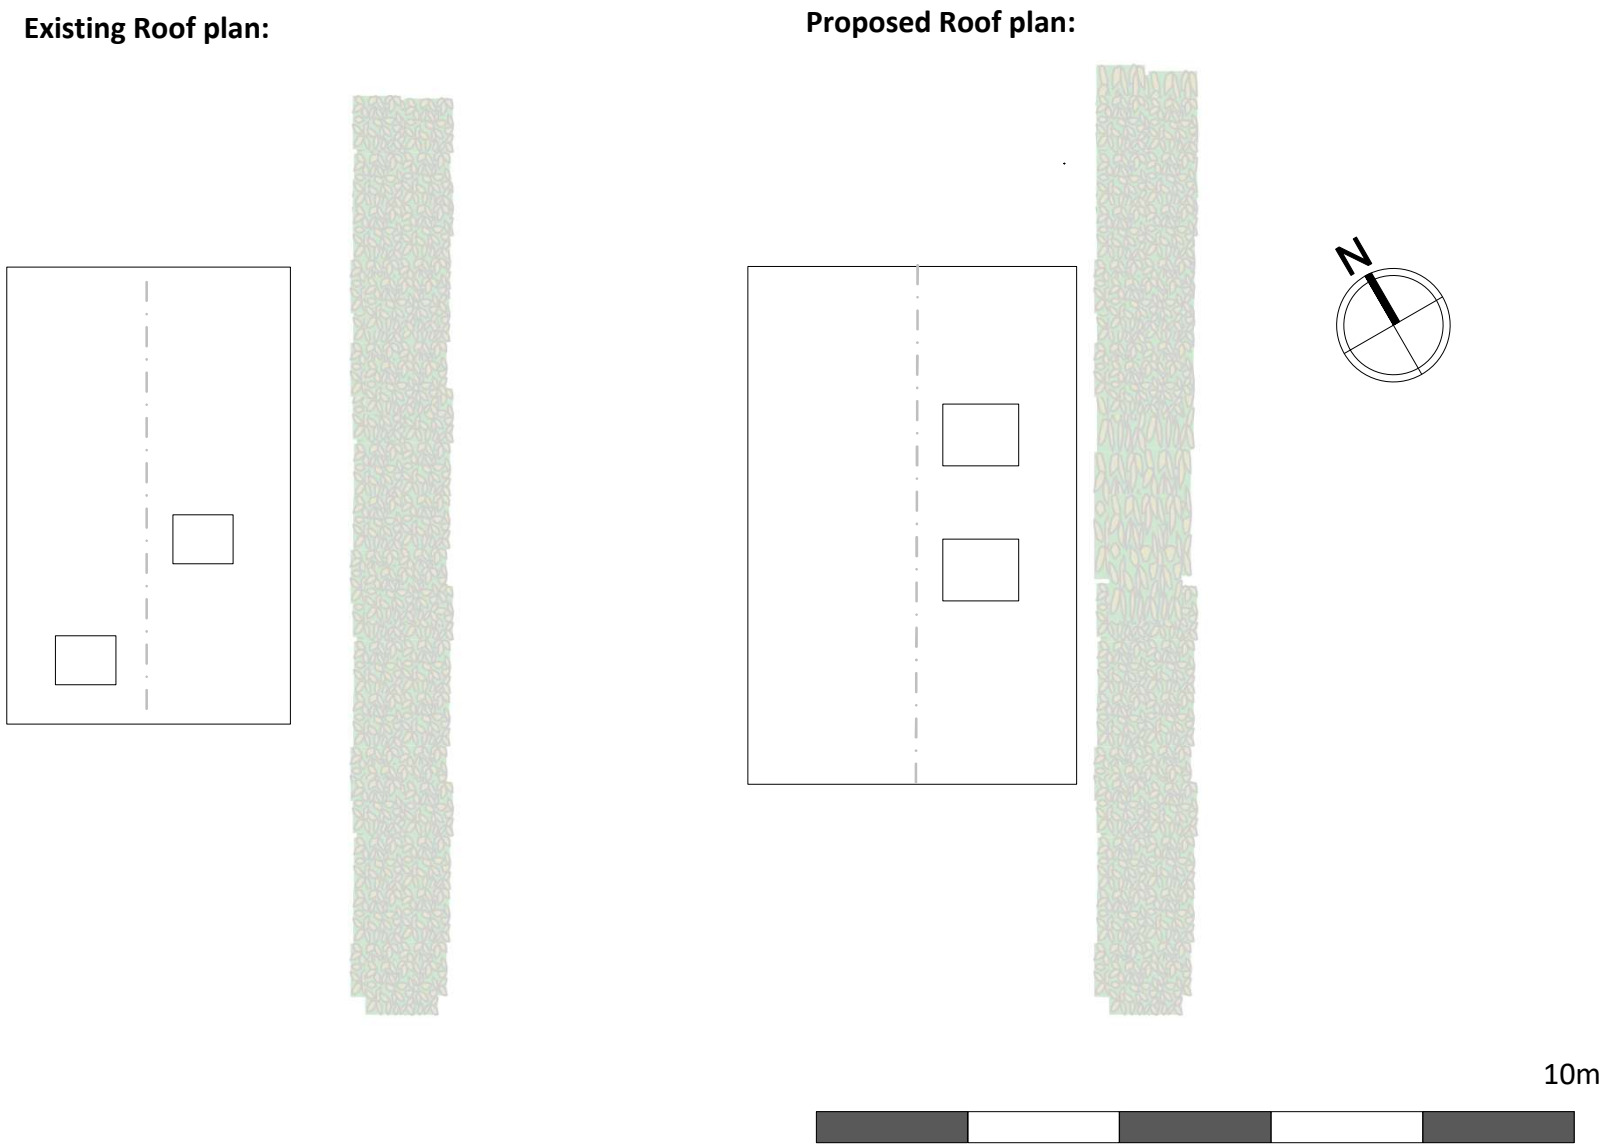

Nearby Trees and Hedges (unaffected by proposed development)

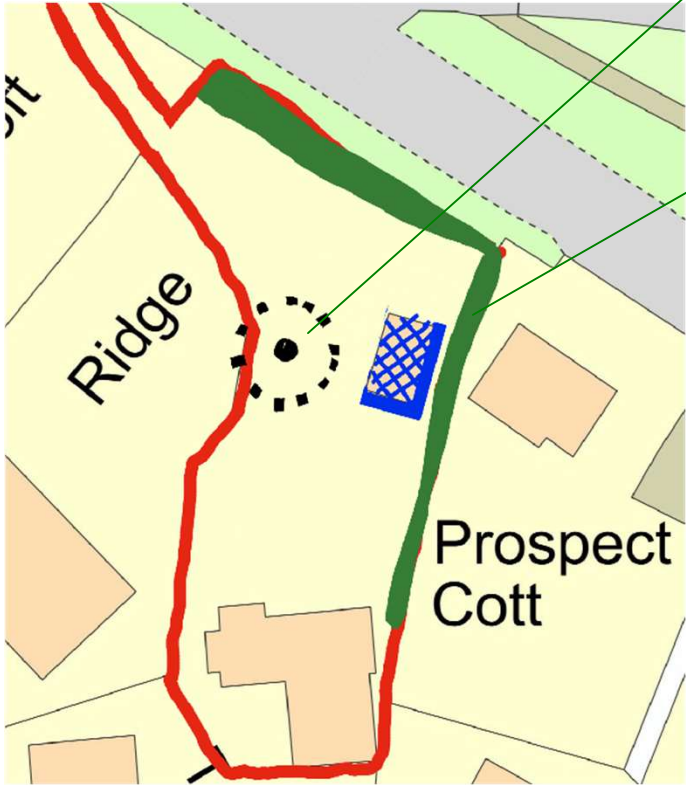

Multi stemmed ash tree
(NB permission was granted
separately to fell this tree as it has
ash die-back)

Boundary feature is high laurel
hedge