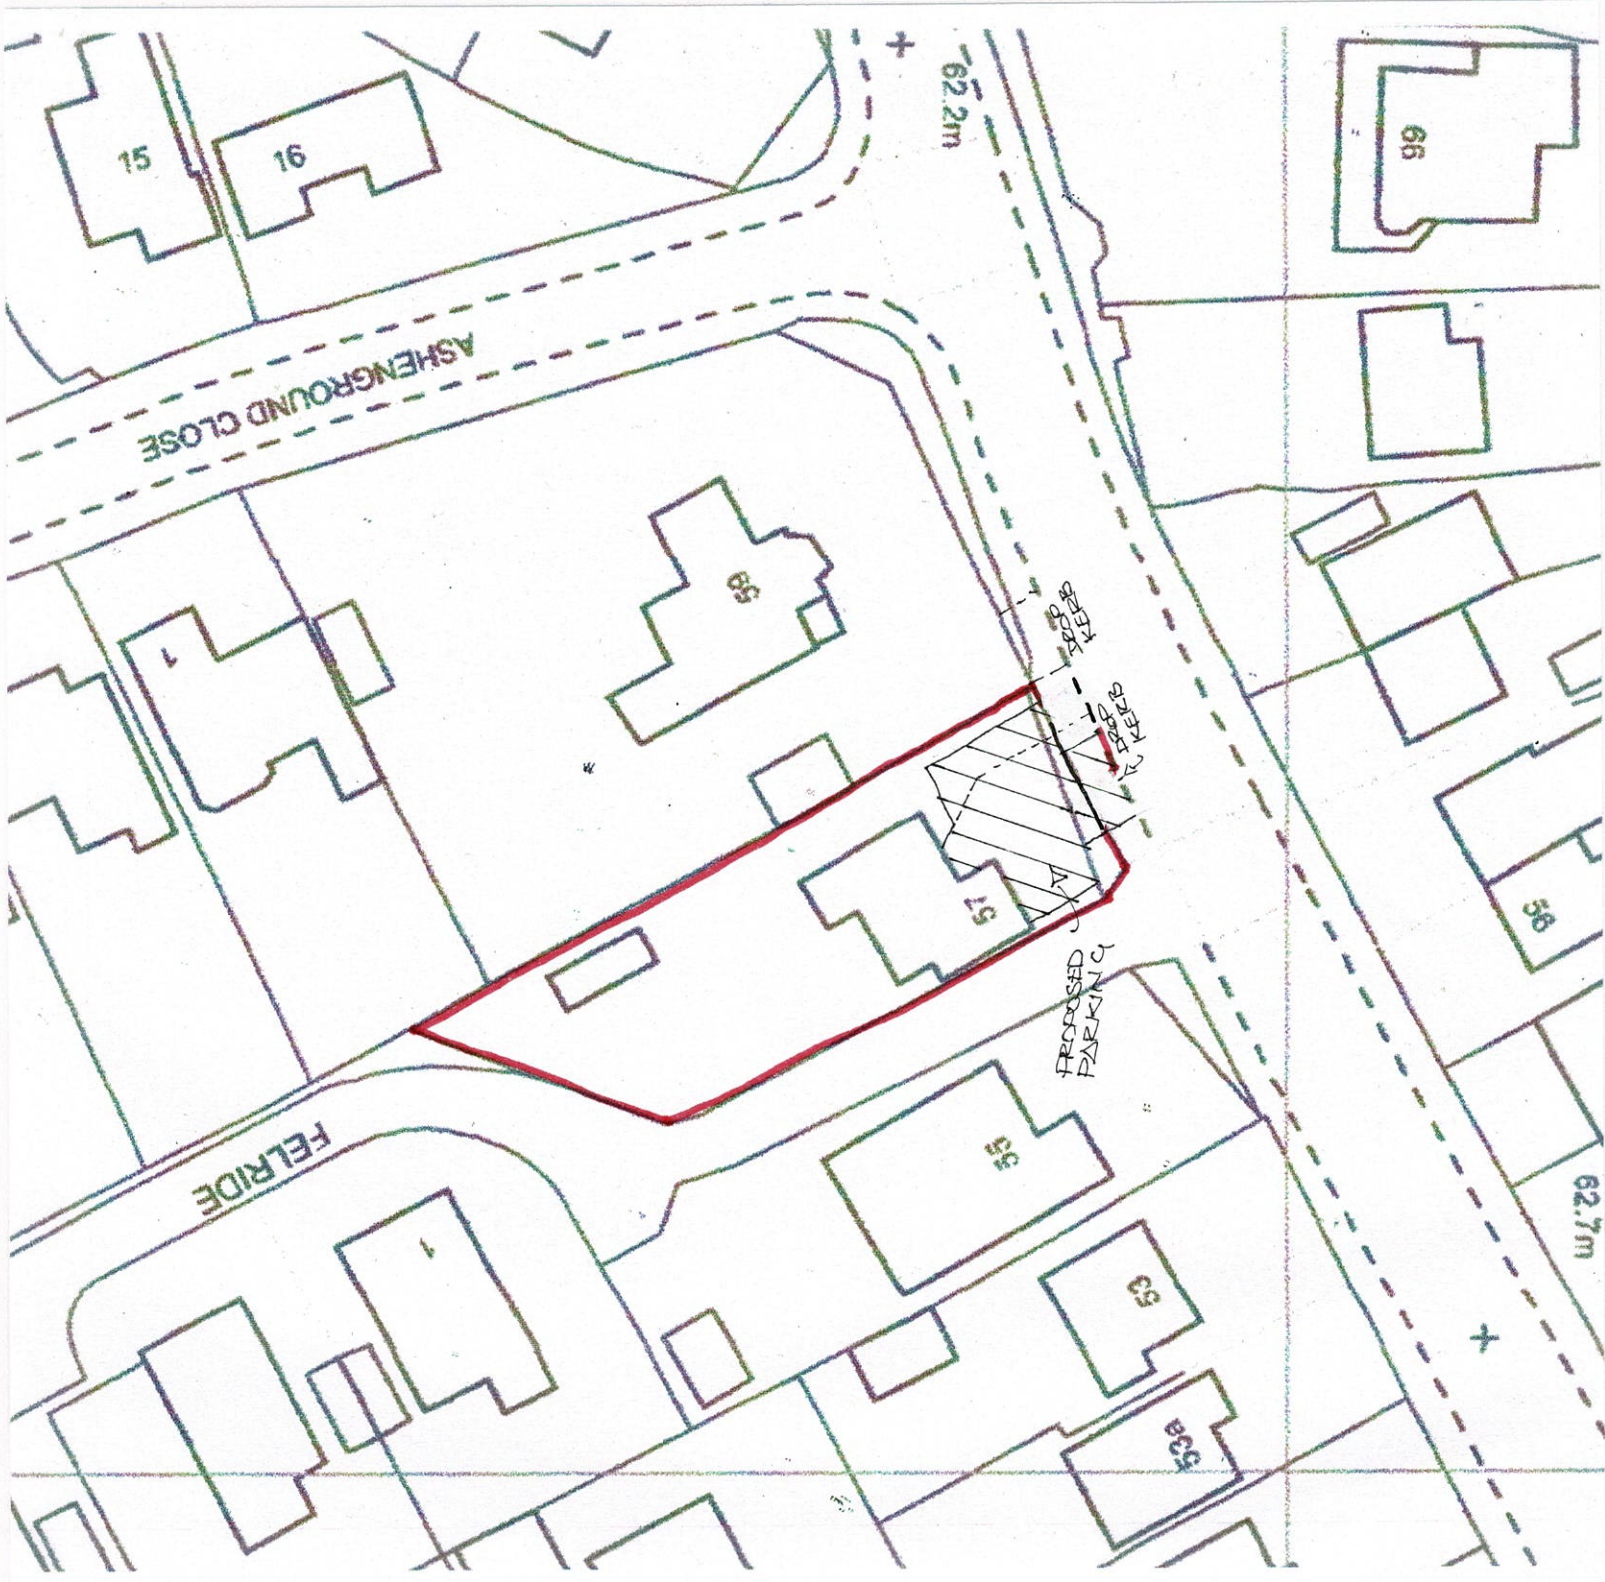


Belmont Designs Practice Limited

37 Ashenground Road
Haywards Heath
West Sussex
RH16 4PS
email:james@belmont-designs.co.uk

Architectural Practice

Client
Mr & Mrs I Cains

Date March 2025
Scale 1:500 @ A3
Drawn JTM
Drawing No


Site
57 Ashenground Road
Haywards Heath
RH16 4PS

B.007.25.02

copyright and all
dimensions to be
checked prior to
commencement

Project
Proposed alteration to
driveway and dropped
kerb

Proposed Block Plan

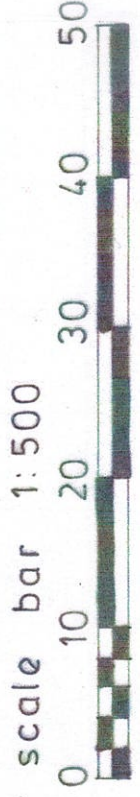

PROPOSED BLOCK PLAN