


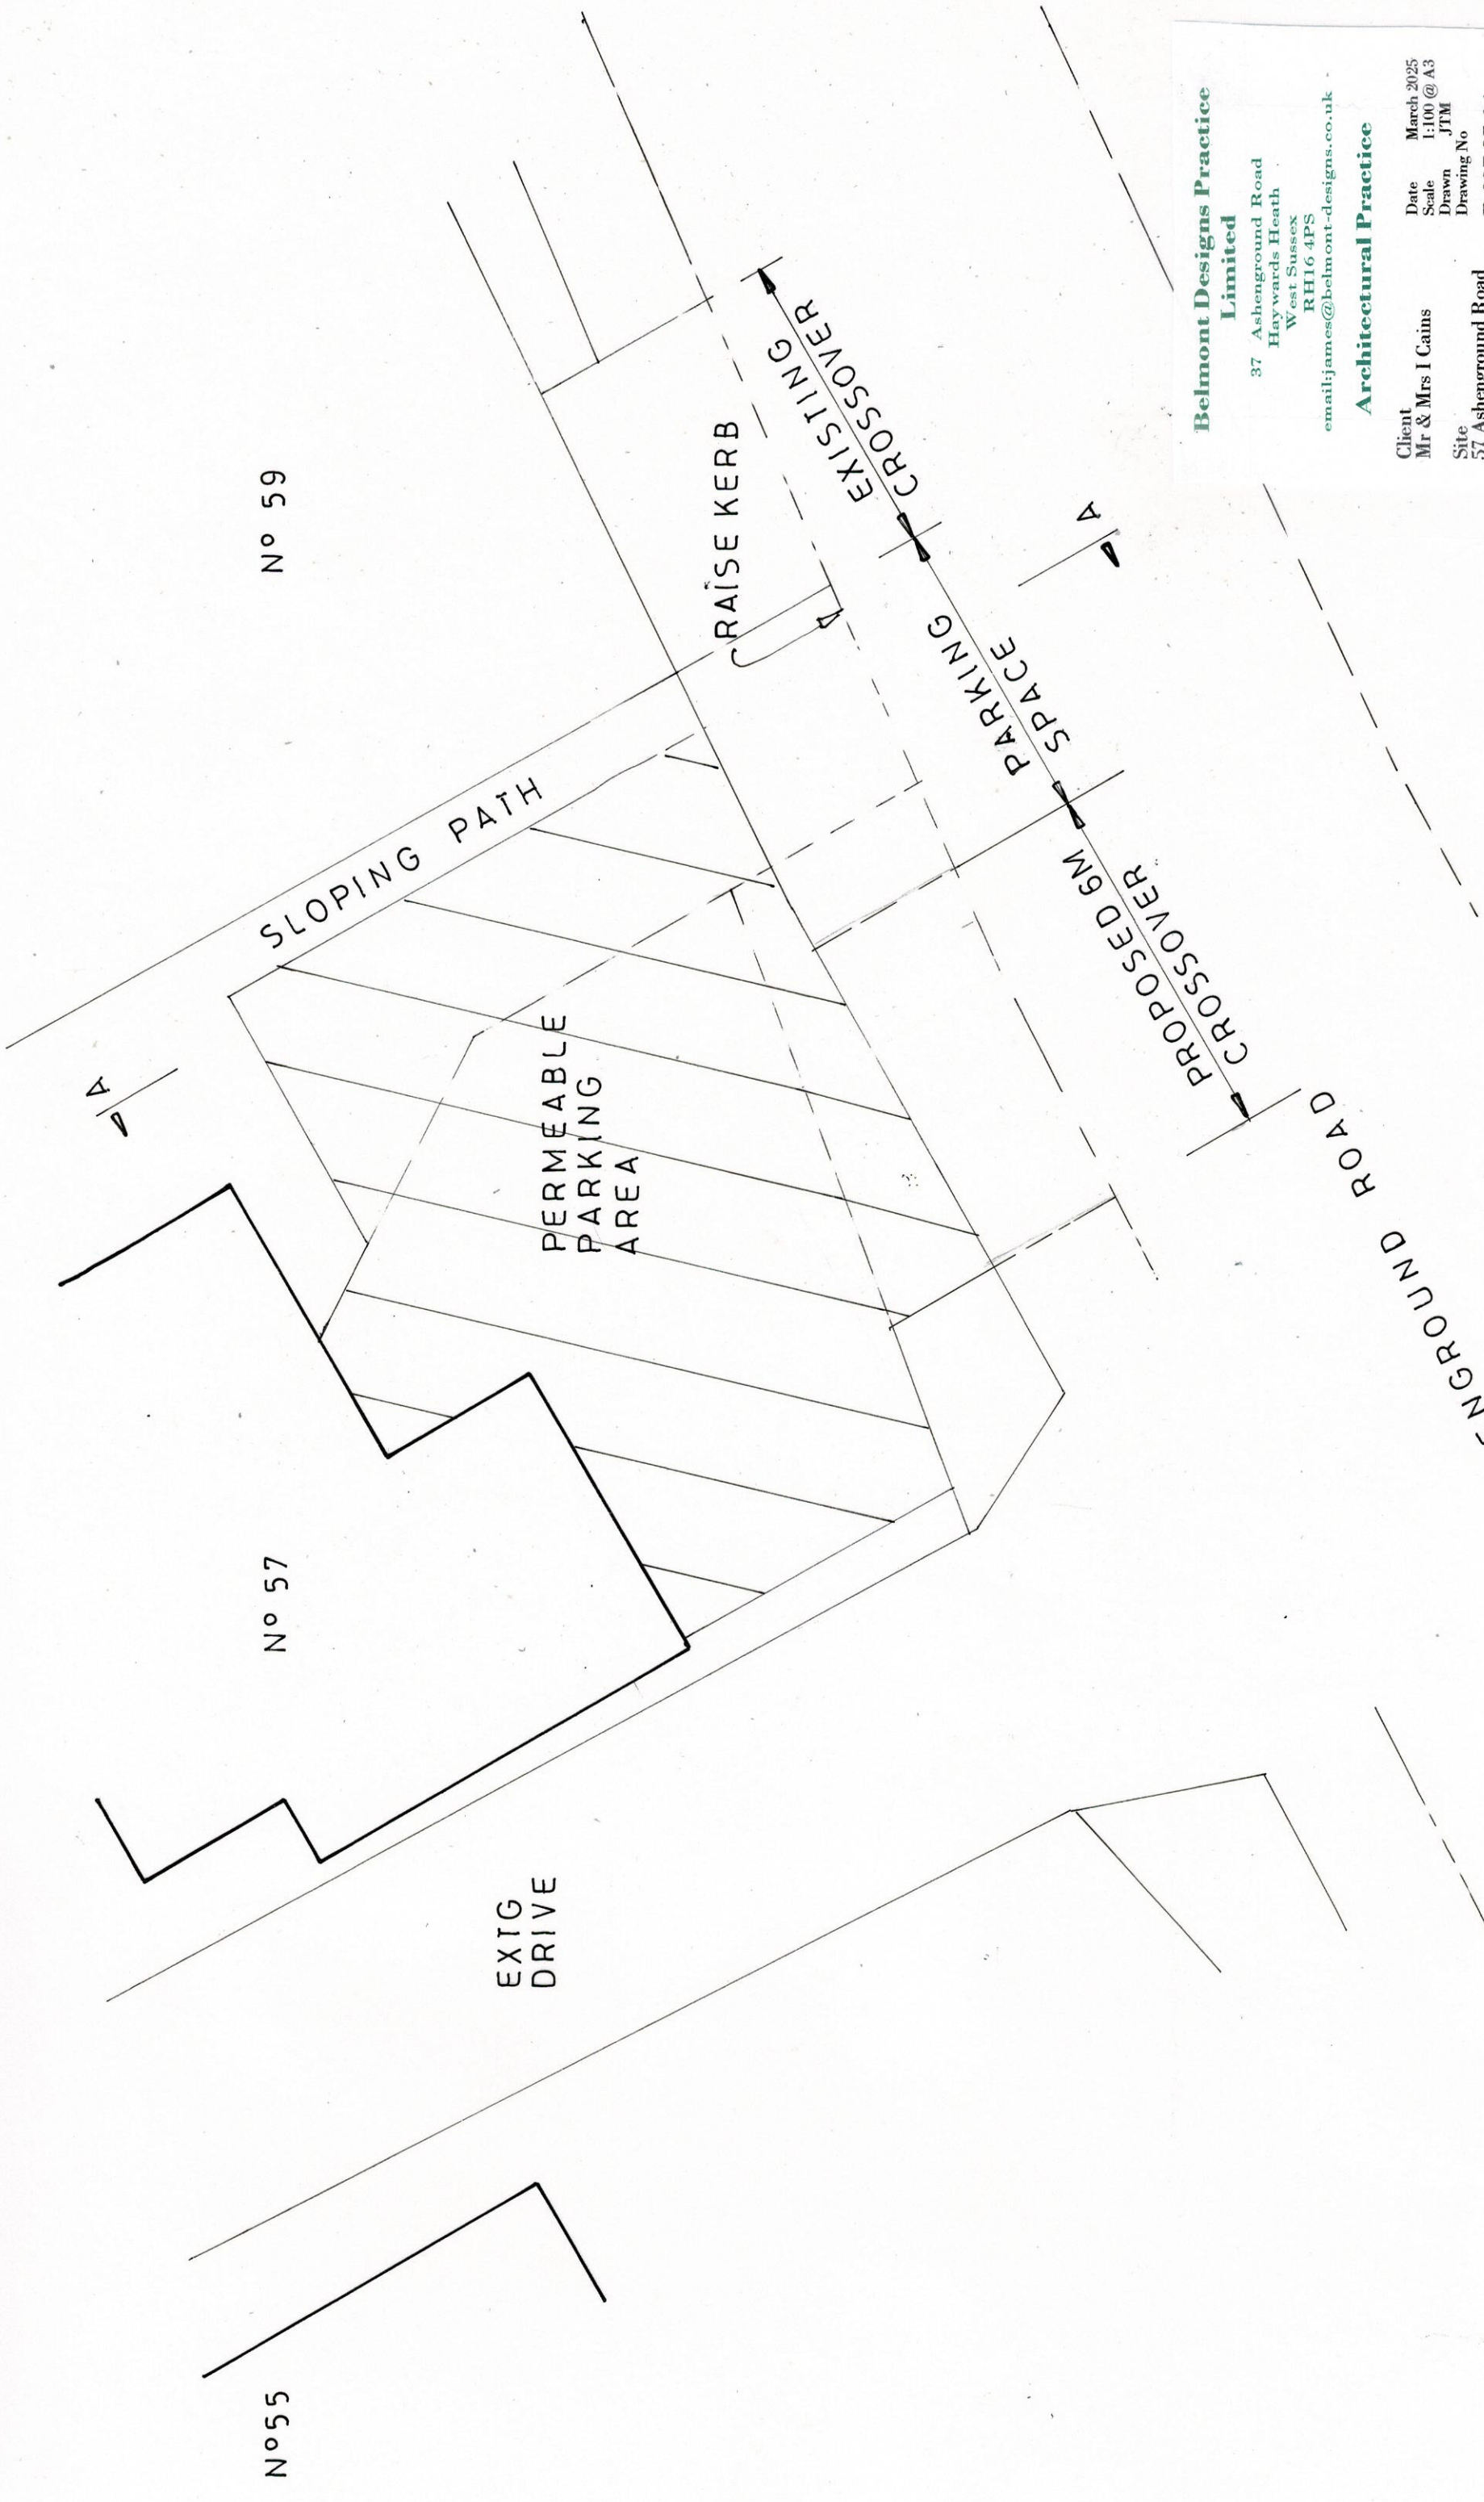

Belmont Designs Practice Limited
37 Ashenground Road
Haywards Heath
West Sussex
RH16 4PS
email: james@belmont-designs.co.uk


Architectural Practice

Client: Mr & Mrs I Cains
Date: March 2025
Scale: 1:100 @ A3
Drawn: JTM
Drawing No: B.007.25.04

Site: 57 Ashenground Road
Haywards Heath
RH16 4PS

Project: Proposed alteration to
driveway and dropped
kerb

Proposed Layout Plan

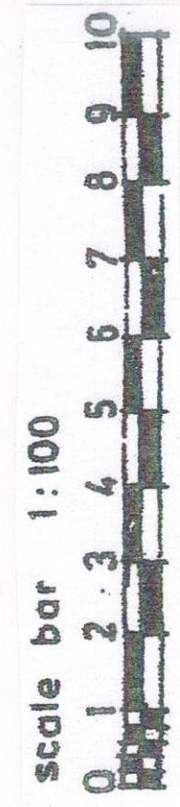

copyright and all
dimensions to be
checked prior to
commencement