


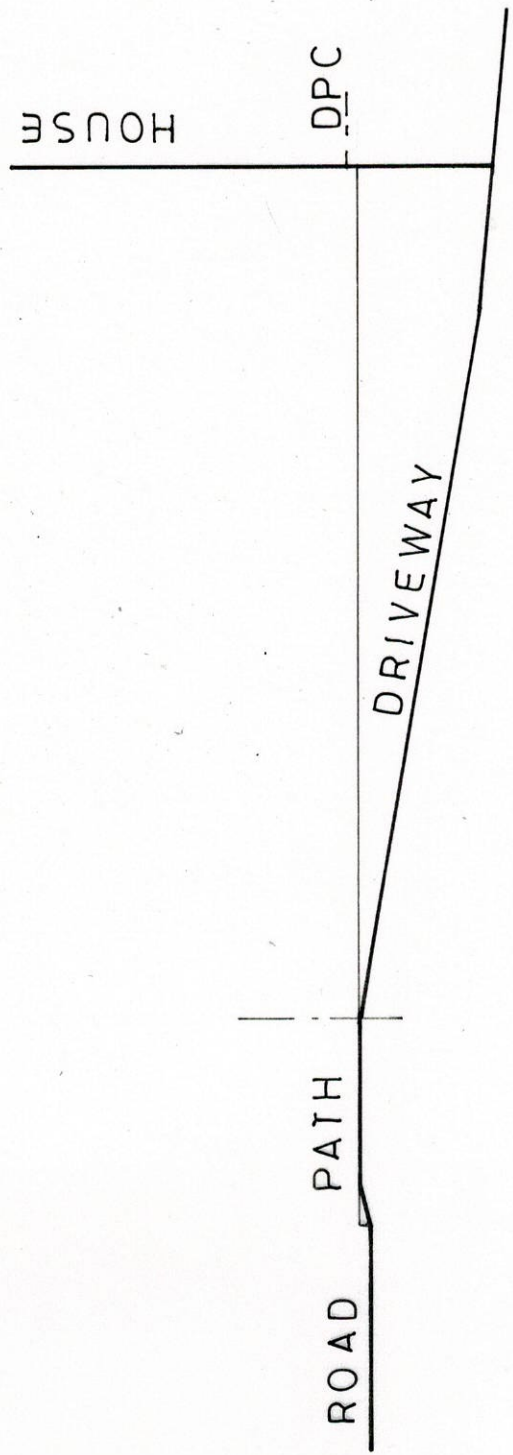

EXISTING SECTION A.A



Belmont Designs Practice Limited
37 Ashenground Road
Haywards Heath
West Sussex
RH16 4PS
email:james@belmont-designs.co.uk

Architectural Practice

Client Mr & Mrs I Cairns	Date March 2025
Site 57 Ashenground Road Haywards Heath RH16 4PS	Scale 1:100 @ A3
Project Proposed alteration to driveway and dropped kerb	Drawn JTM
	Drawing No B.007.25.05

copyright and all
dimensions to be
checked prior to
commencement

Existing Site Section and Elevation