


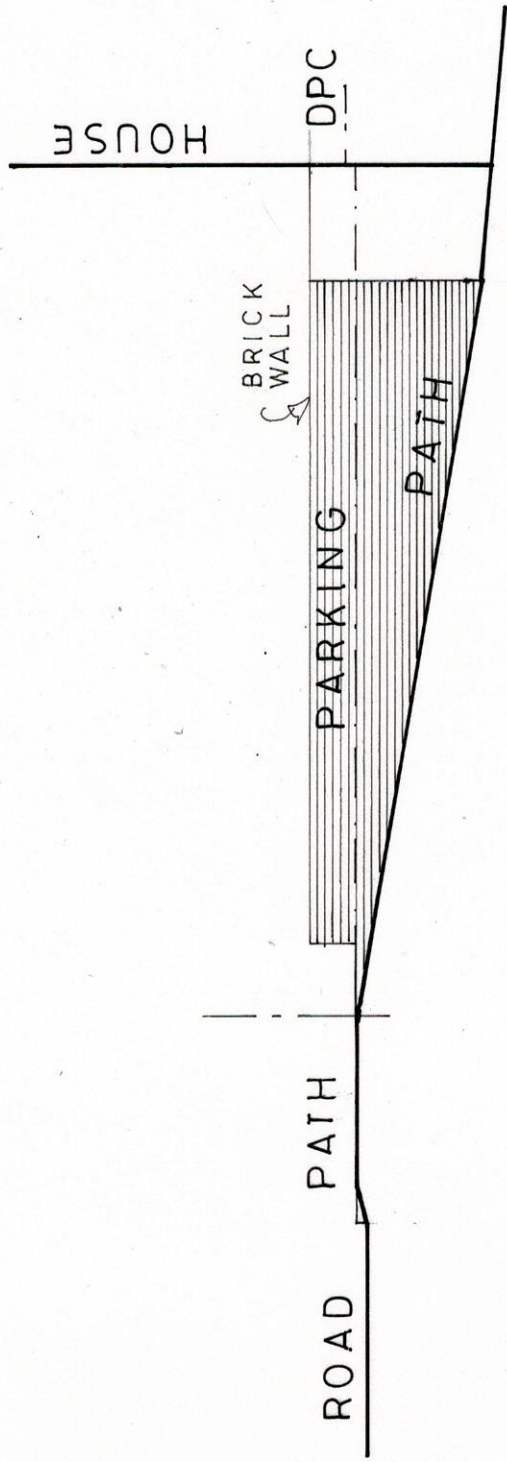

PROPOSED SECTION A . A



**Belmont Designs Practice
Limited**

37 Ashenground Road
Haywards Heath
West Sussex
RH16 4PS

email:james@belmont-designs.co.uk

Architectural Practice

Client Mr & Mrs I Cains	Date March 2025
Site 57 Ashenground Road	Scale 1:100 @ A3
Haywards Heath RH16 4PS	Drawn JTM
	Drawing No B.007.25.06

Project
Proposed alteration to
driveway and dropped
kerb

copyright and all
dimensions to be
checked prior to
commencement

Proposed Site Section and Elevation