


The fence height is 1.80 m
The post height is 2.16m

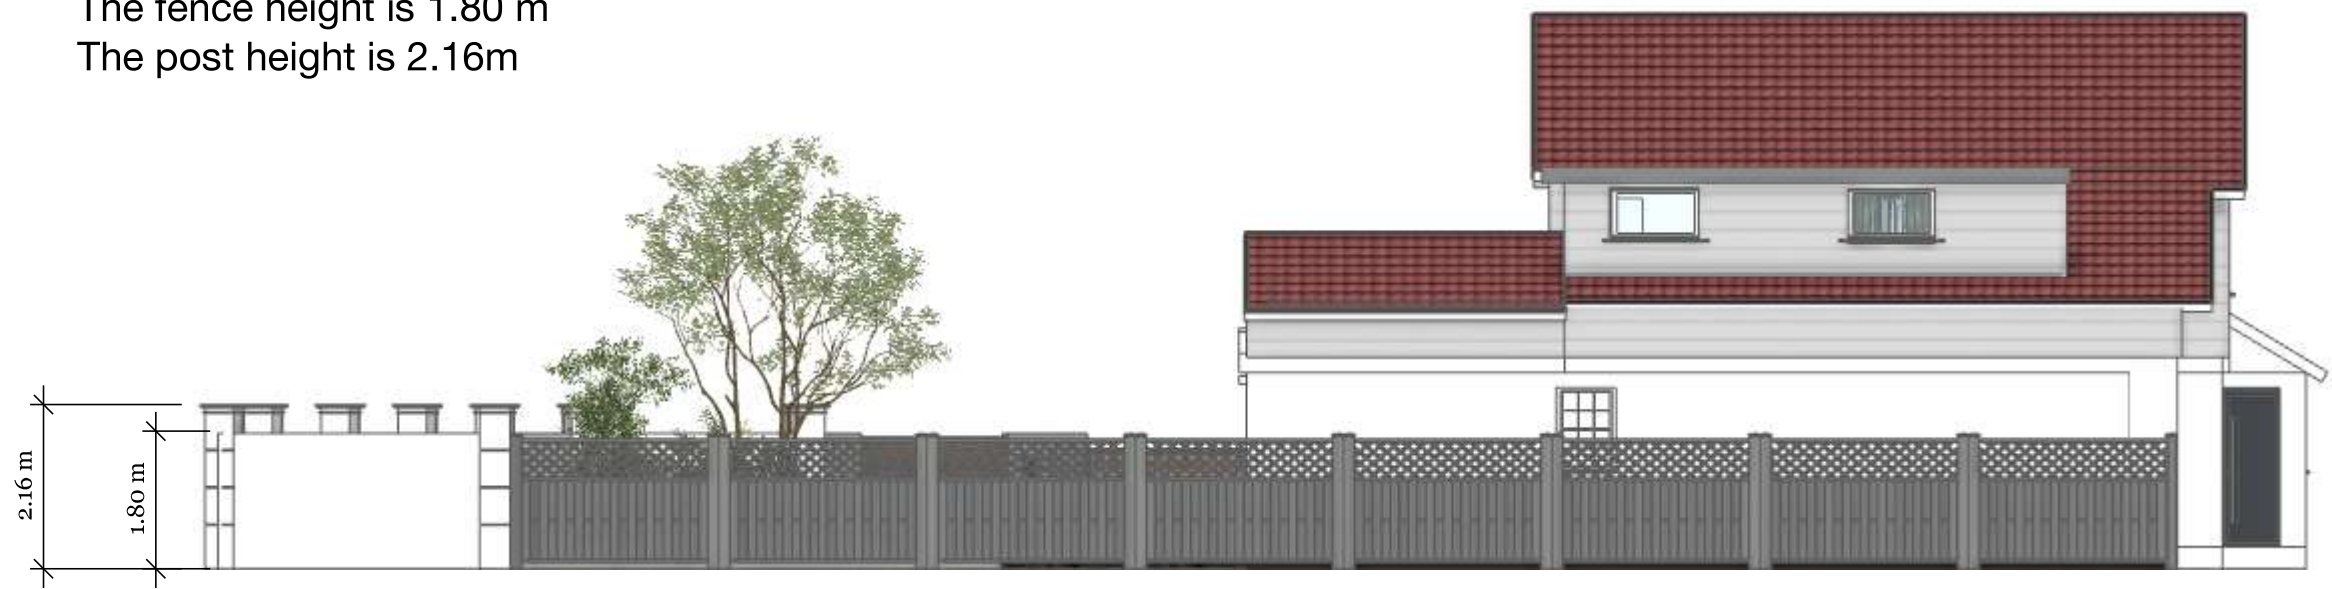

Proposed left elevation with fence



Proposed right elevation with fence