
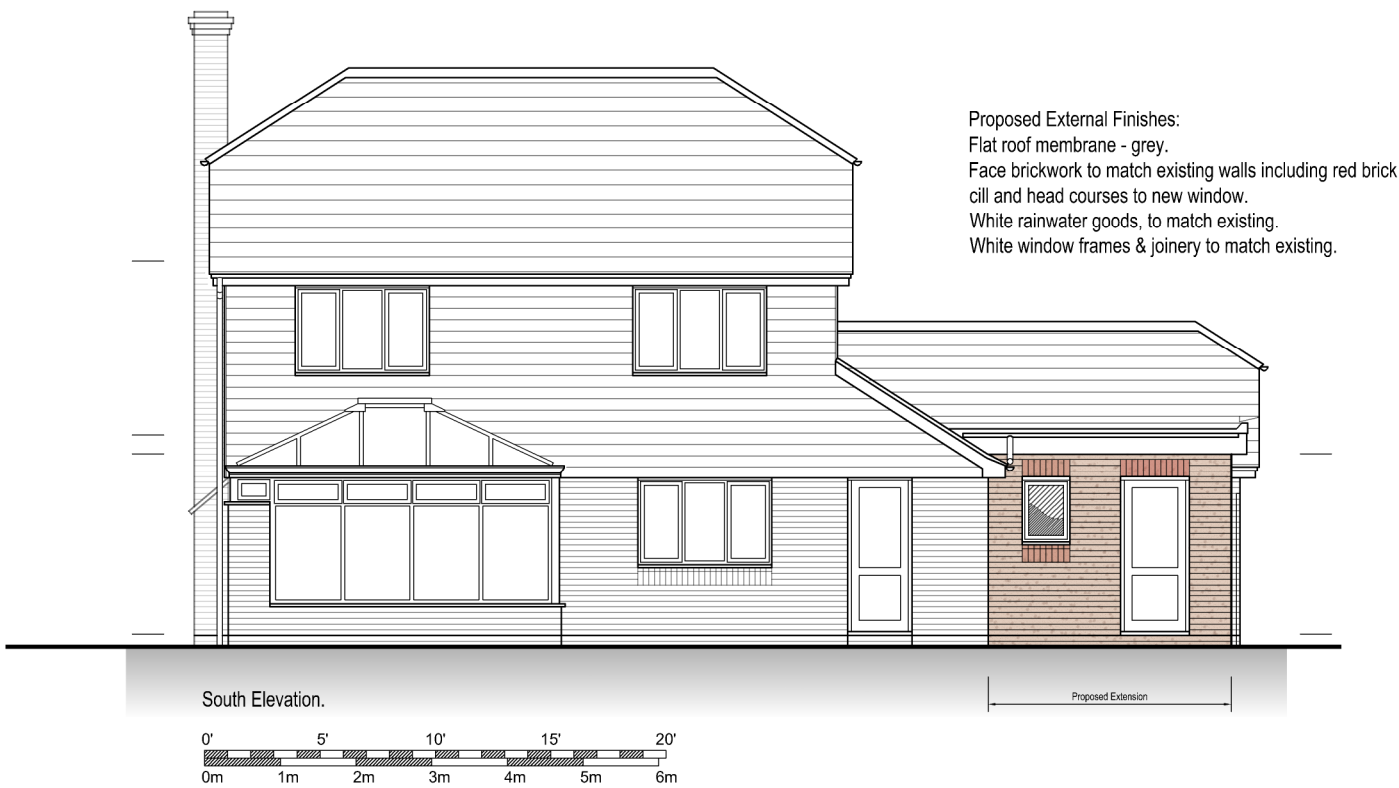


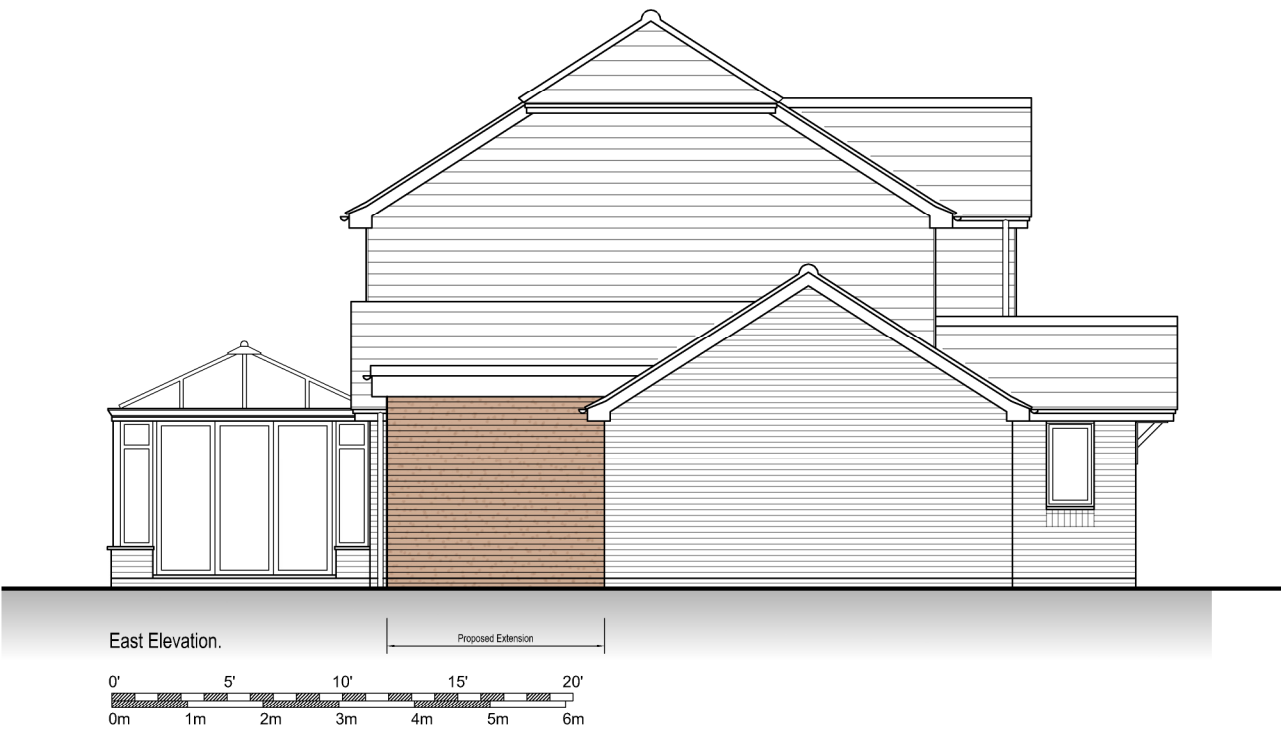

Rev. Date Initials Notes

Chris Neale. Architectural & Planning Consultant. 12, Stockwell Road, East Grinstead, W. Sussex, RH19 4AU. 01342 326281		Project Rear Extension & Internal Alterations to :- 11 Dexter Drive, East Grinstead, West Sussex, RH19 4SU.	
Client Peta Kinsville-Heyne		Title Elevations as Proposed	
Do not scale from this drawing. All figured dimensions to be checked on site before construction and any discrepancies to be notified immediately. ©The design is copyright.		Drawn CJN	Drawing No. P 24-04-21 LD
		Scale 1:100 @ A3	
		Date July 2025	Rev. PRELIMINARY, liable to change without notice, not for construction