


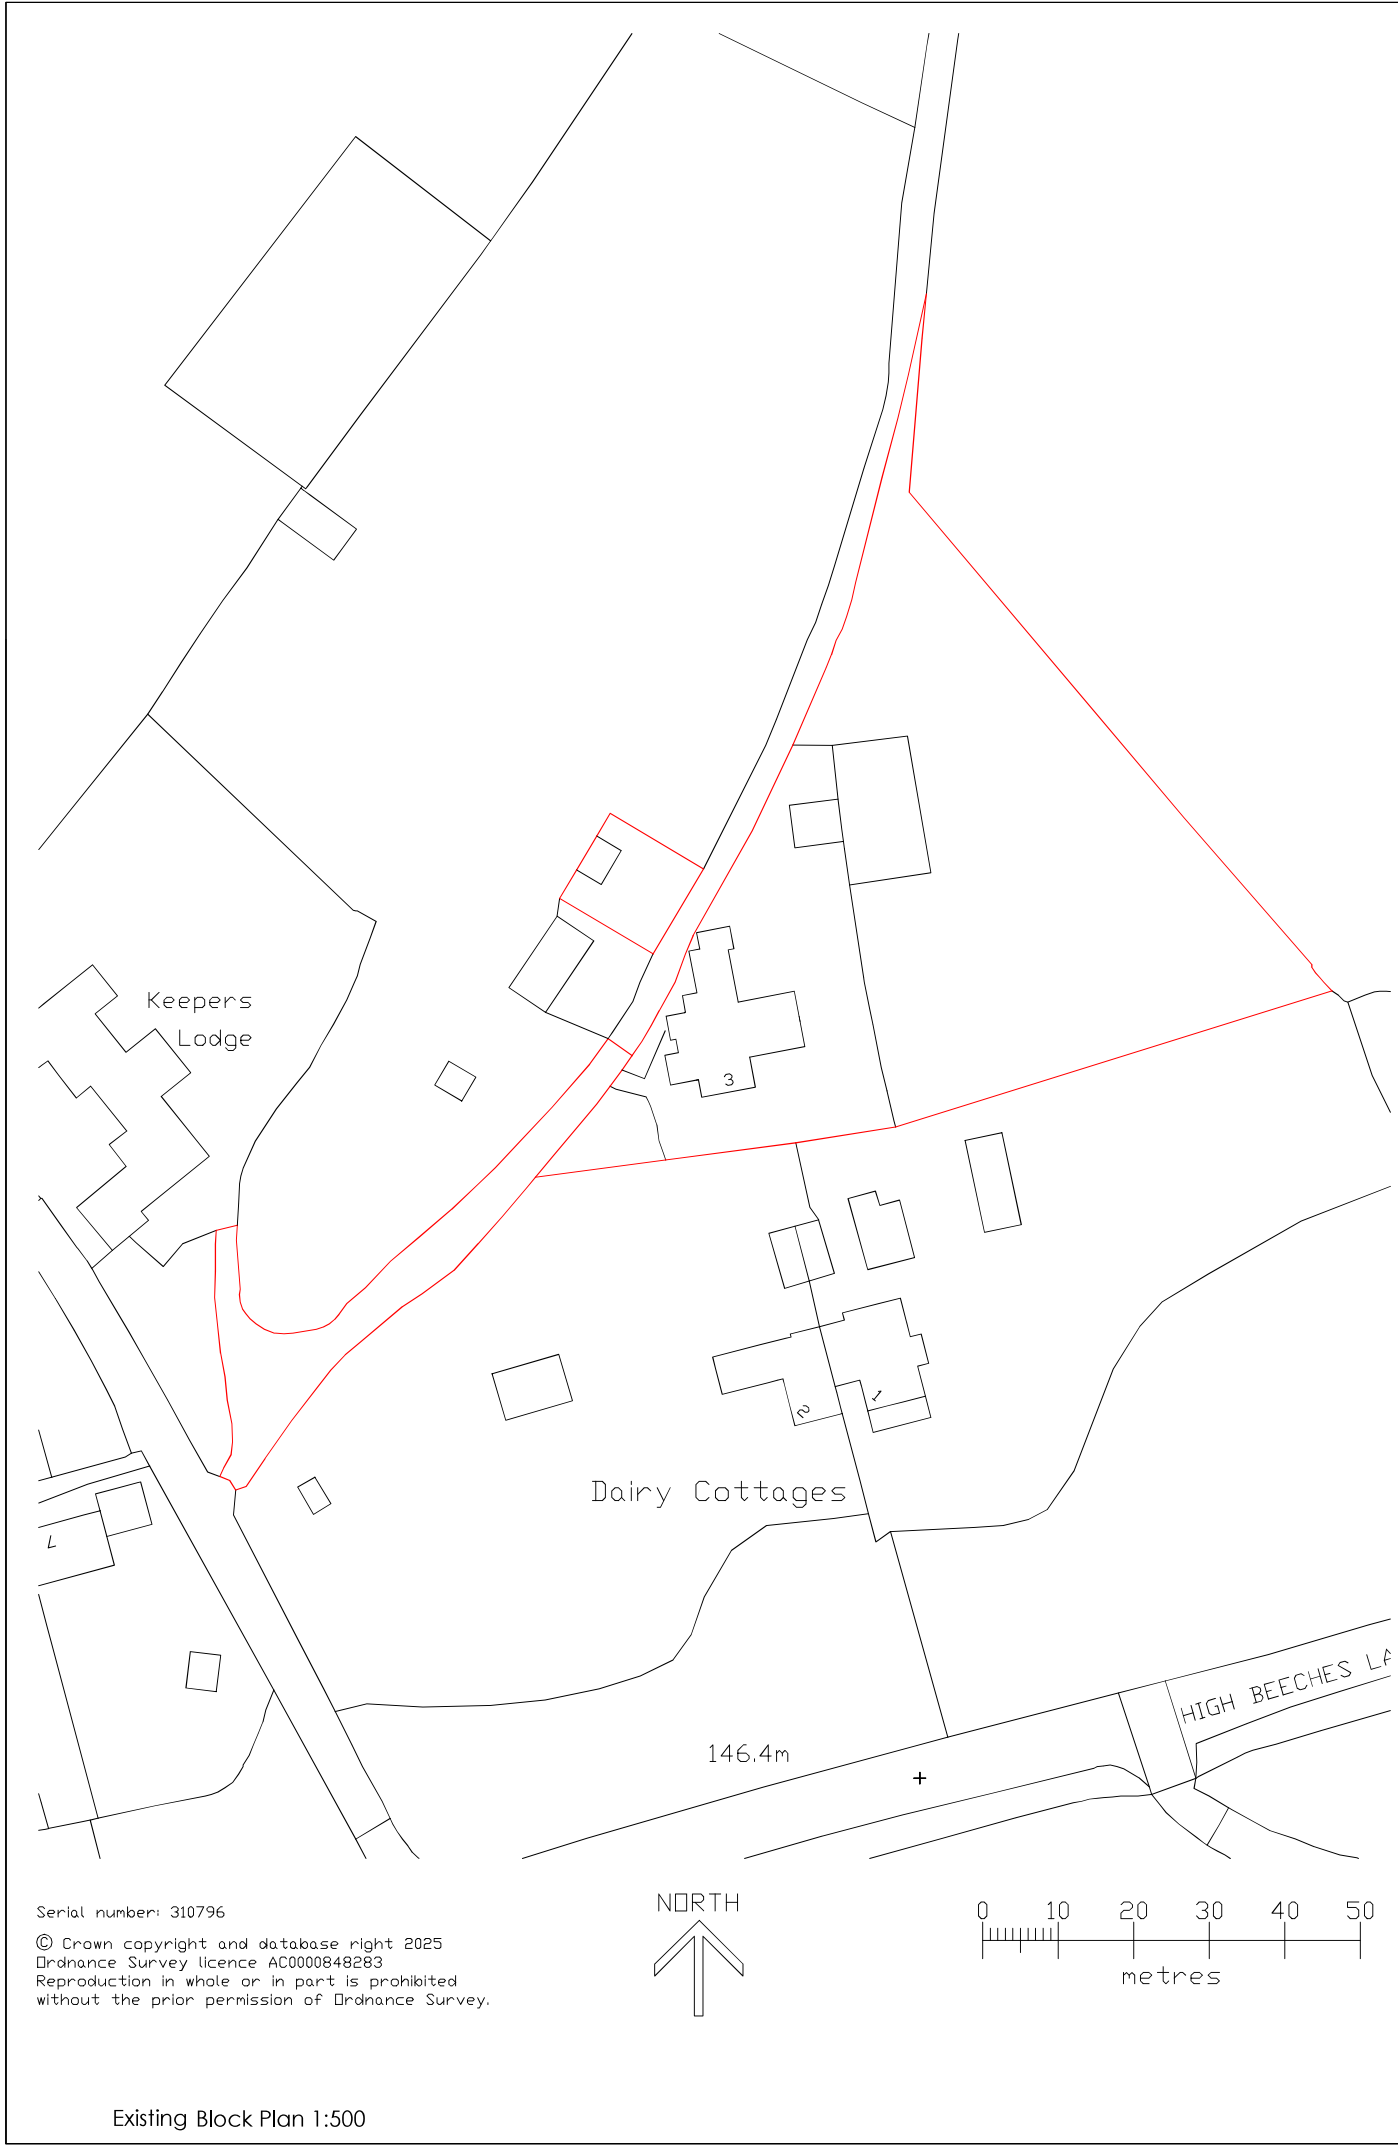

SKETCH DRAWING		
NOTES		
- © Copyright of this drawing remains the property of Buchan Rum Architects Ltd and should not be reproduced in full or parts or reproduced without prior permission from Buchan Rum Architects Ltd		
- These drawings must be read in conjunction with the structural engineers drawings & details, and with all other consultants, subcontractor and specialist's drawings & details.		
- All dimensions are in millimetres, unless stated otherwise.		
- All given materials conforming to current building regulations BS5 and CDPs.		
- All dimensions must be checked on site and any discrepancies notified with the architect.		
- Do not scale from the drawing		
- Any discrepancies between the drawings, details and specification must be reported to the architect immediately before work is put in hand.		
- All works to be carried out in full accordance with current Building Regulations, British Standards and all Health & Safety Regulations		
- If in doubt please ask.		
rev.	date	comment
amendments		
date		
site address		
3 Dairy Cottages		
job title		
New house extension		
Location plan and block plan		
buchan rum		
9 SAVILL ROAD		
LINDFIELD		
WEST SUSSEX RH162NY		
E : info@buchanrumarchitects.co.uk		
T : 01444 239019		
Scale	Size	
1:1250, 1:500	A1	
Drawing number:		Rev.
25_166_PL_00_107		01