



FOR PLANNING  
PURPOSES ONLY

NOT FOR CONSTRUCTION

TO BE READ IN CONJUNCTION WITH  
STRUCTURAL ENGINEER'S DRAWINGS, DETAILS  
AND SPECIFICATIONS

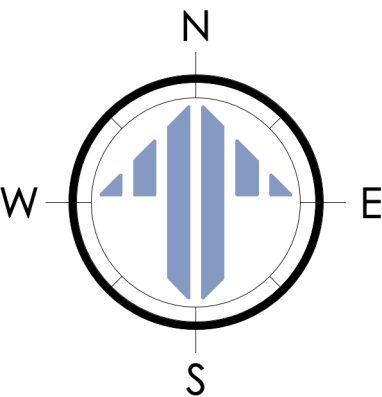

Ordnance Survey (c) Crown Copyright 2025. All rights reserved. Licence number 100022432

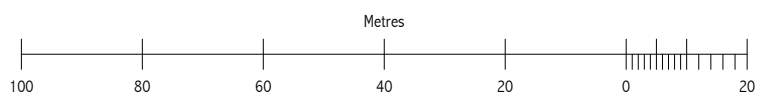


MULBERRY COTTAGE - SITE LOCATION PLAN AS PROPOSED

SCALE 1:1250 ON AN A1 SHEET



Ordnance Survey (c) Crown Copyright 2025. All rights reserved. Licence number 100022432

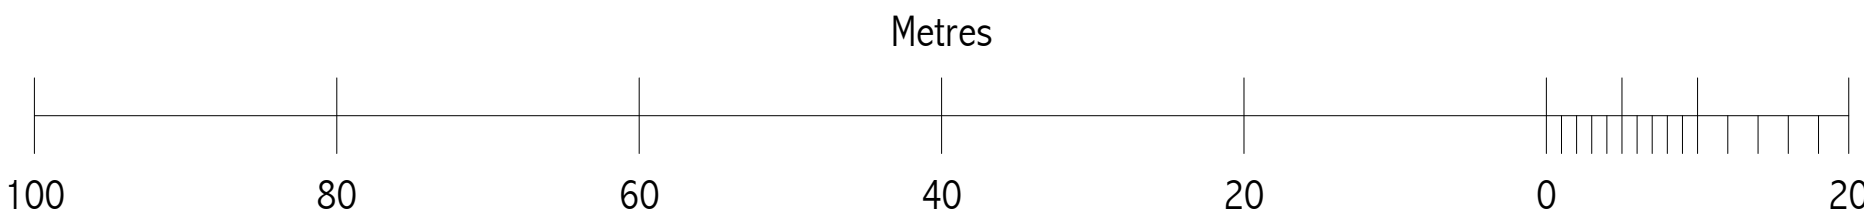

MULBERRY COTTAGE - SITE BLOCK PLAN AS PROPOSED

SCALE 1:500 ON AN A1 SHEET

| REV. | DATE. | BY. | AMENDMENT. | CHK. |
|------|-------|-----|------------|------|
|------|-------|-----|------------|------|

FEASIBILITY



2 Lucastes Mews, Paddockhall Road,  
Haywards Heath,  
West Sussex, RH16 1HE  
01444 452604  
hb@gouldbaxter.co.uk  
www.gouldbaxter.co.uk

NOTES:  
DO NOT SCALE OFF THIS DRAWING UNLESS FOR PLANNING PURPOSES.  
CHECK ALL DIMENSIONS ON SITE BEFORE ANY WORK IS COMMENCED.  
ALL GOODS MATERIALS AND WORKMANSHIP MUST CONFORM WITH  
CURRENT BUILDING REGULATIONS, BRITISH STANDARDS AND CODES OF  
PRACTICE.

COPYRIGHT OF THIS DRAWING IS RETAINED BY GOULD BAXTER AND IT MUST  
NOT BE REPRODUCED WITHOUT WRITTEN CONSENT.

CLIENT: MR. B PAINTER & MS E  
GOODWIN

PROJECT: MULBERRY COTTAGE  
OLD PLACE  
HIGH STREET  
LINDFIELD  
RH16 2HU

DRAWING: MULBERRY COTTAGE - SITE  
LOCATION AND BLOCK PLAN AS  
PROPOSED

| DATE.    | SCALE AT A1. | DRAWN BY.   | MC |
|----------|--------------|-------------|----|
| 17.10.25 | AS NOTED     | CHECKED BY. |    |

| JOB NO. | DRAWING NO. | REV. |
|---------|-------------|------|
| CH954   | PL.001      |      |