



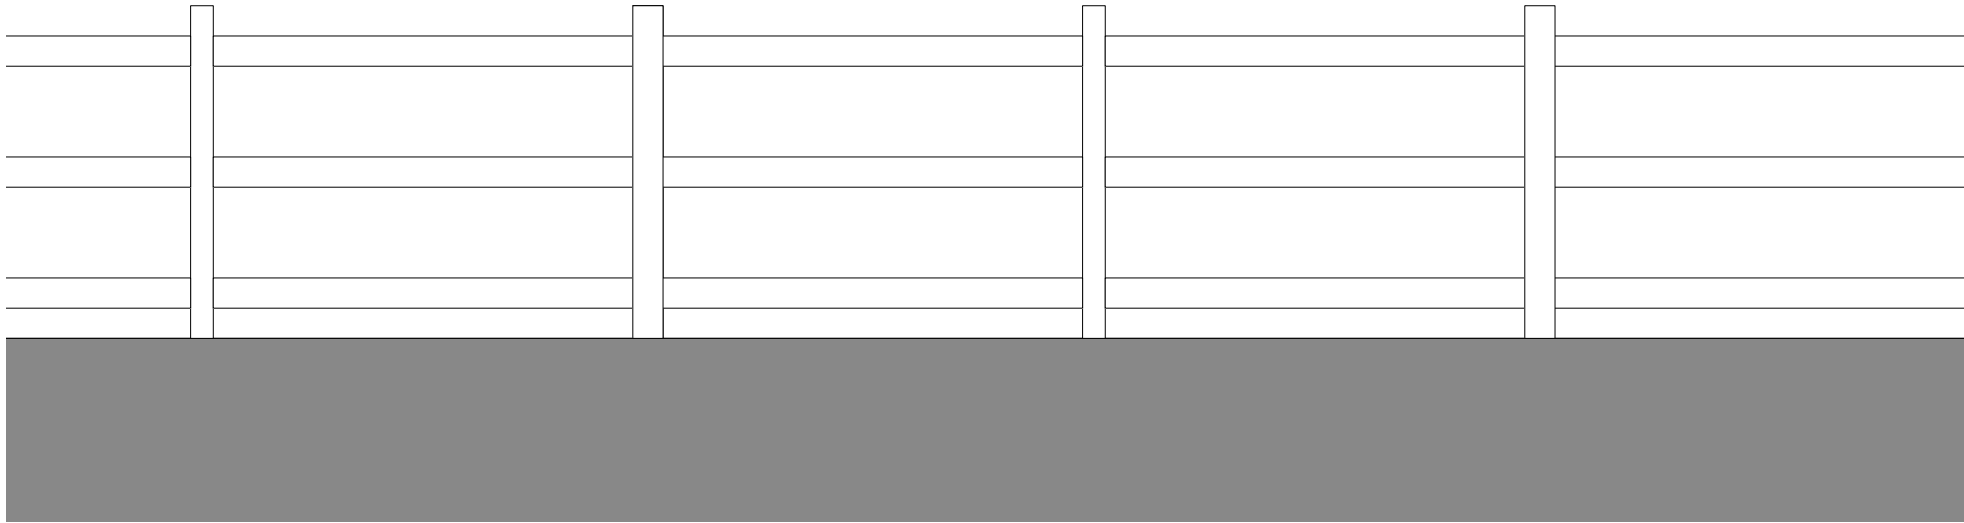


Existing Post and Rail Fence A
1:25

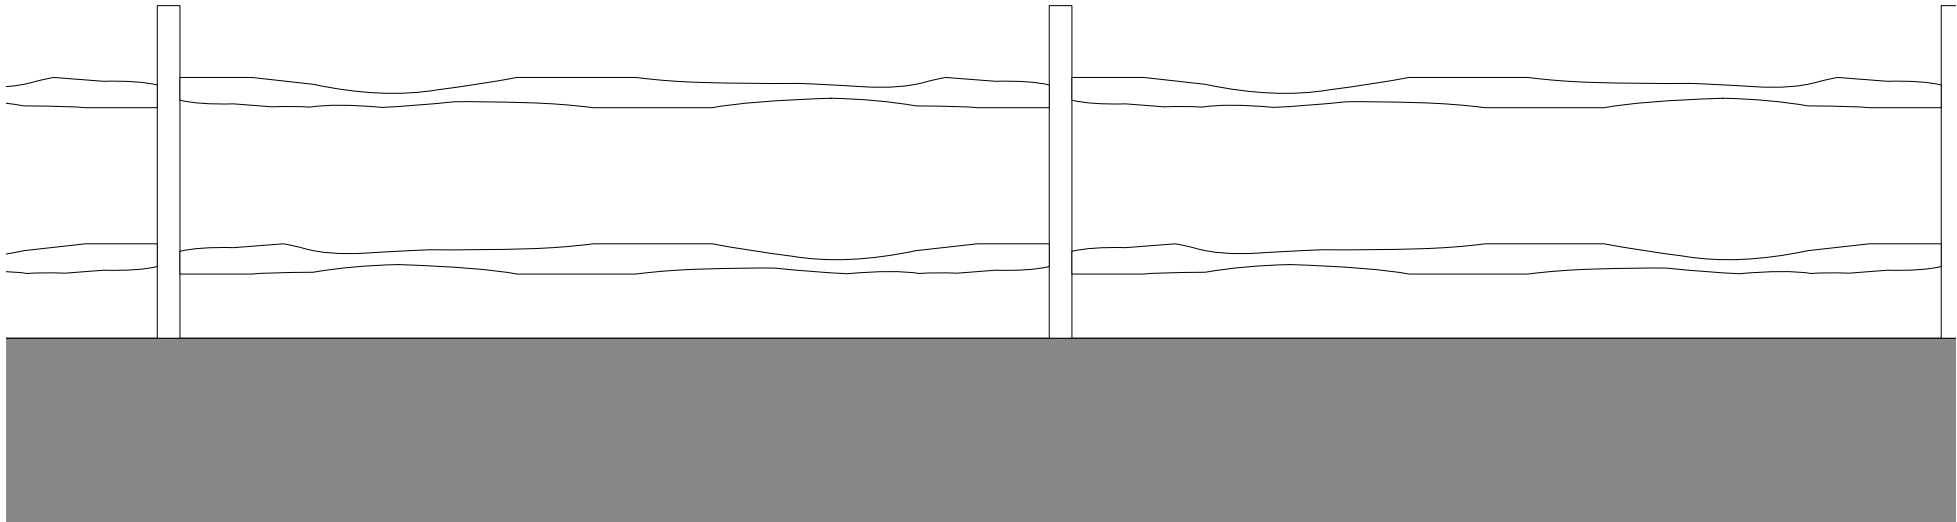

Existing Post and Rail Fence B
1:25

Key Plan
1:1250 @A3

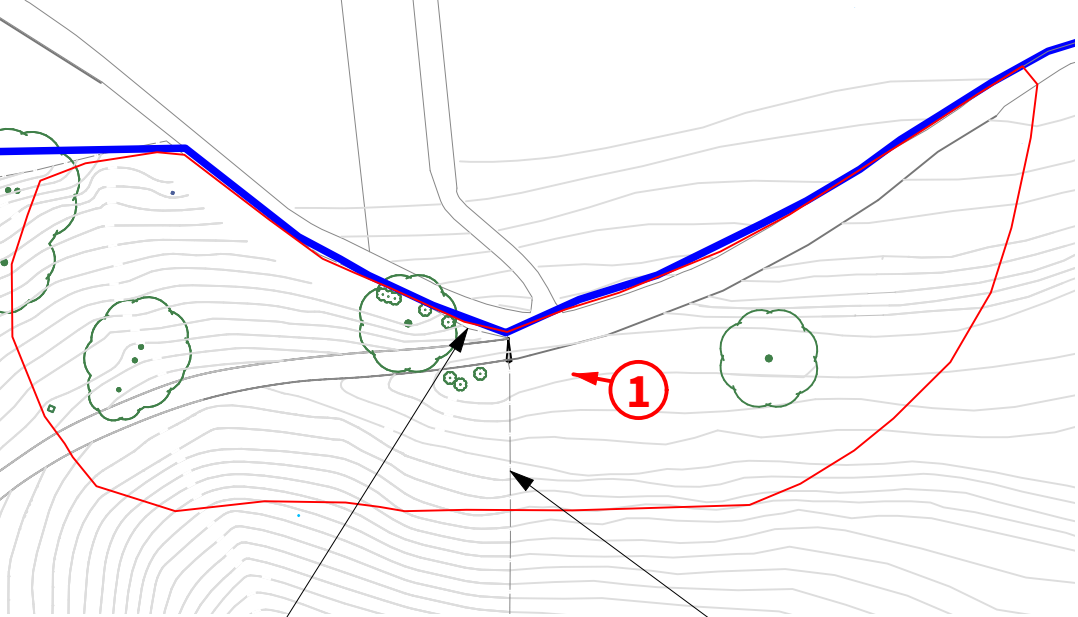

Existing Post and Rail Fence A

Existing Post and Rail Fence B



1 Image of Existing Post and Rail Fence

23 Vine Street, Brighton BN1 4AG
e: studio@sticklandwright.co.uk
t: 01273 964051
Company registered in England No. 11222477

Disclaimer:
This drawing is the copyright of Stickland Wright Ltd. and may not be reproduced or used except by written permission.
Figured dimensions to have precedence over scaling. Check all site dimensions prior to fabrication. Refer any discrepancies found to Stickland Wright.

Revisions:			Checked
/	17/06/2026	For Planning	

Key

- Site boundary
- Site ownership
- Existing timber post and rail fence
- Proposed timber post and rail fence

1:25 1m 1.2m



Dwg No. 25041F-P-151/
Drawing Title Existing Post and Rail Fence
Address Wykehurst House
Client M Blencowe
Scale 1:25 @A3
Stage Planning
Drawn by cd
Checked by ns



architecture + interiors
www.sticklandwright.co.uk