



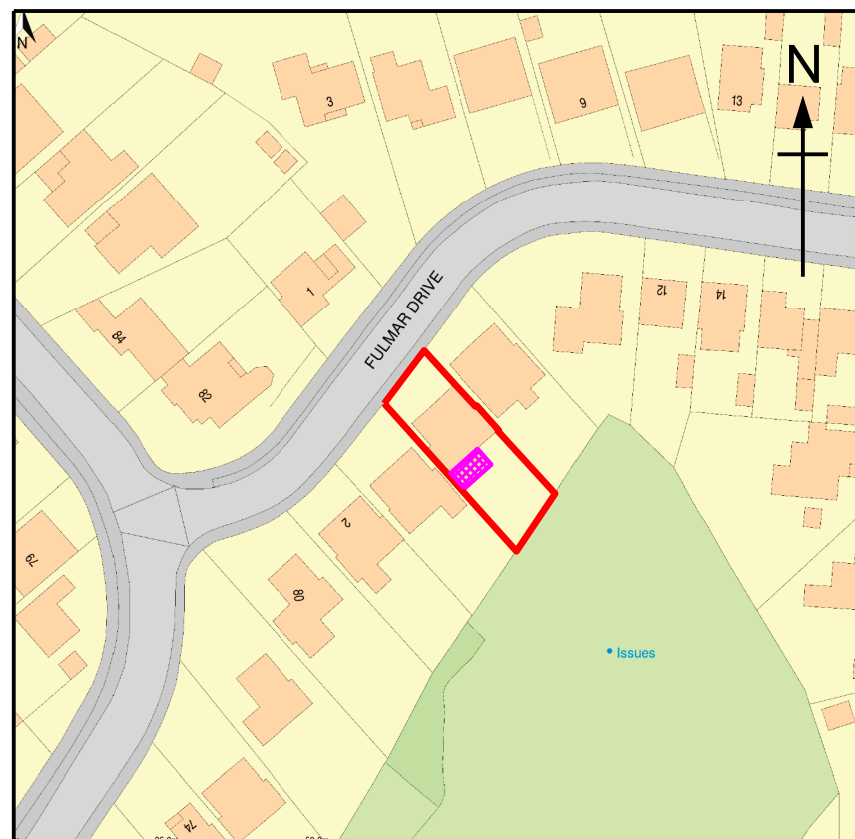

Location Plan
SCALE 1:1250

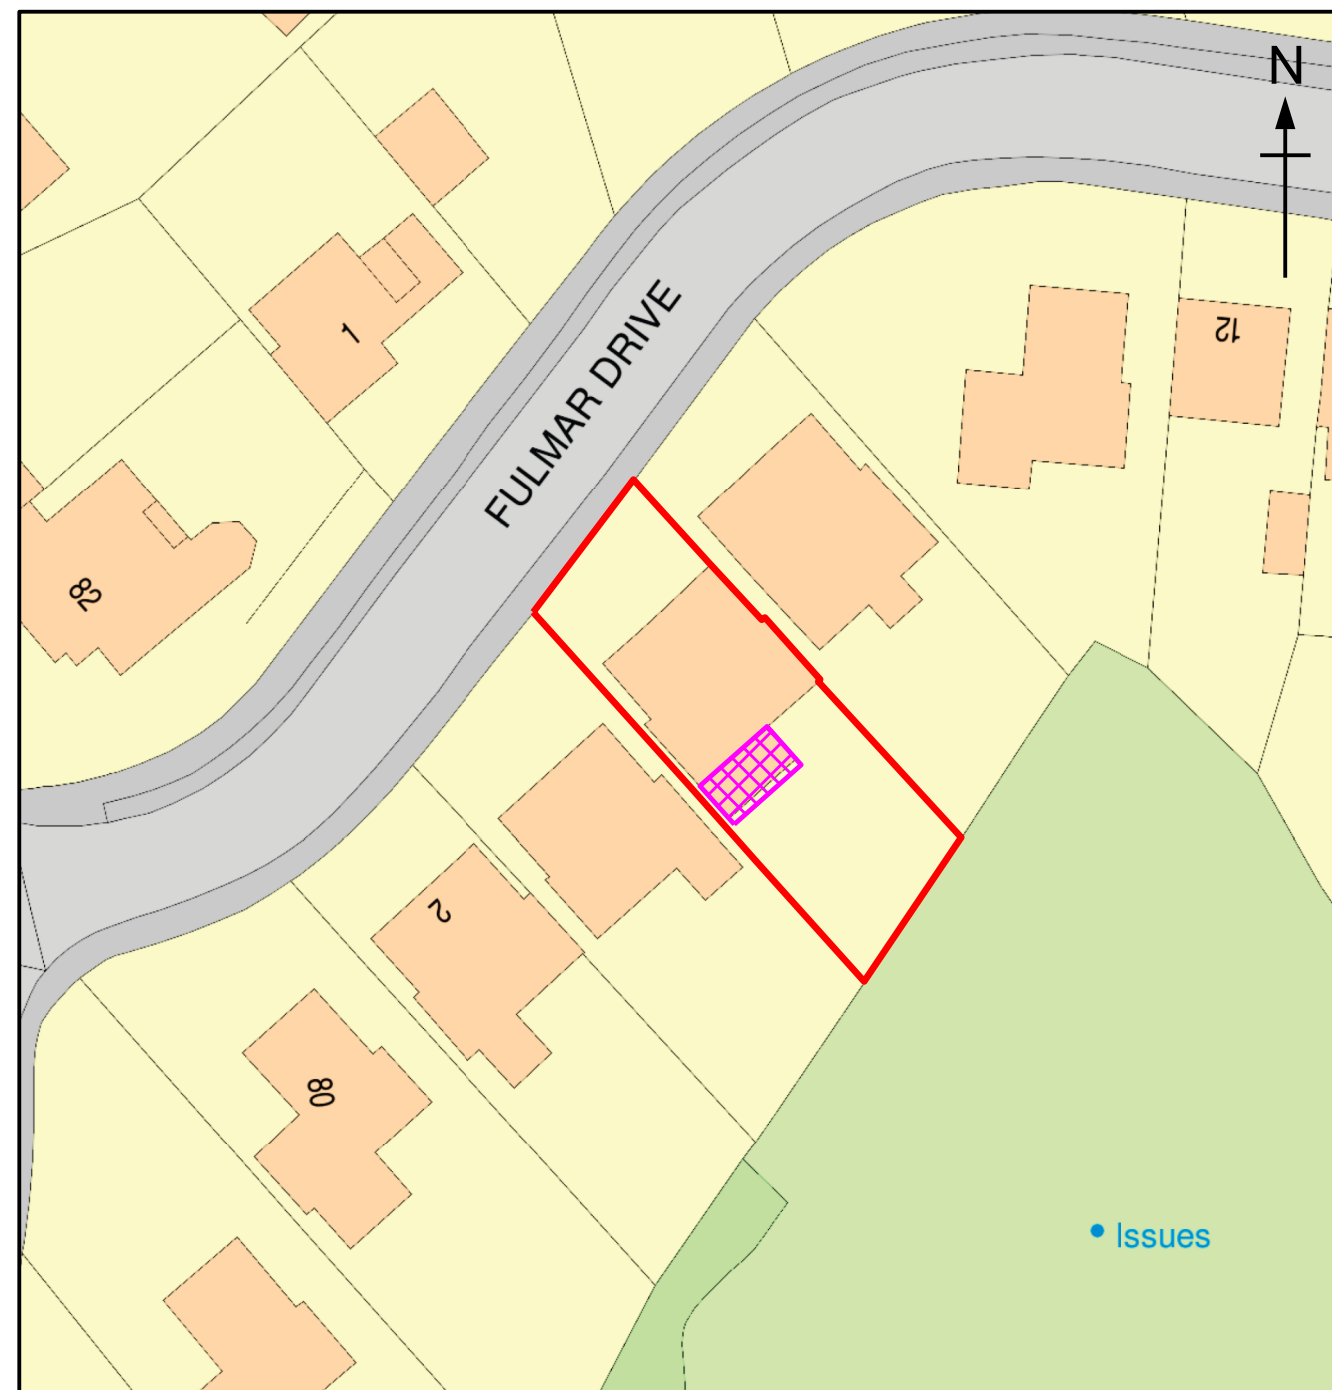

Block Plan
SCALE 1:500

	Client Mr & Mrs Berke	Title Proposed Single Storey Rear Extension to Replace Conservatory Location & Block Plans	Drawn By	Size A3	Date 07/12/24
	Title 6 Fulmar Drive, East Grinstead, West Sussex, RH19 3XL		Drawing Number JBD/RH19/3XL/050		Rev A