




Arborist Training & Consultancy Ltd

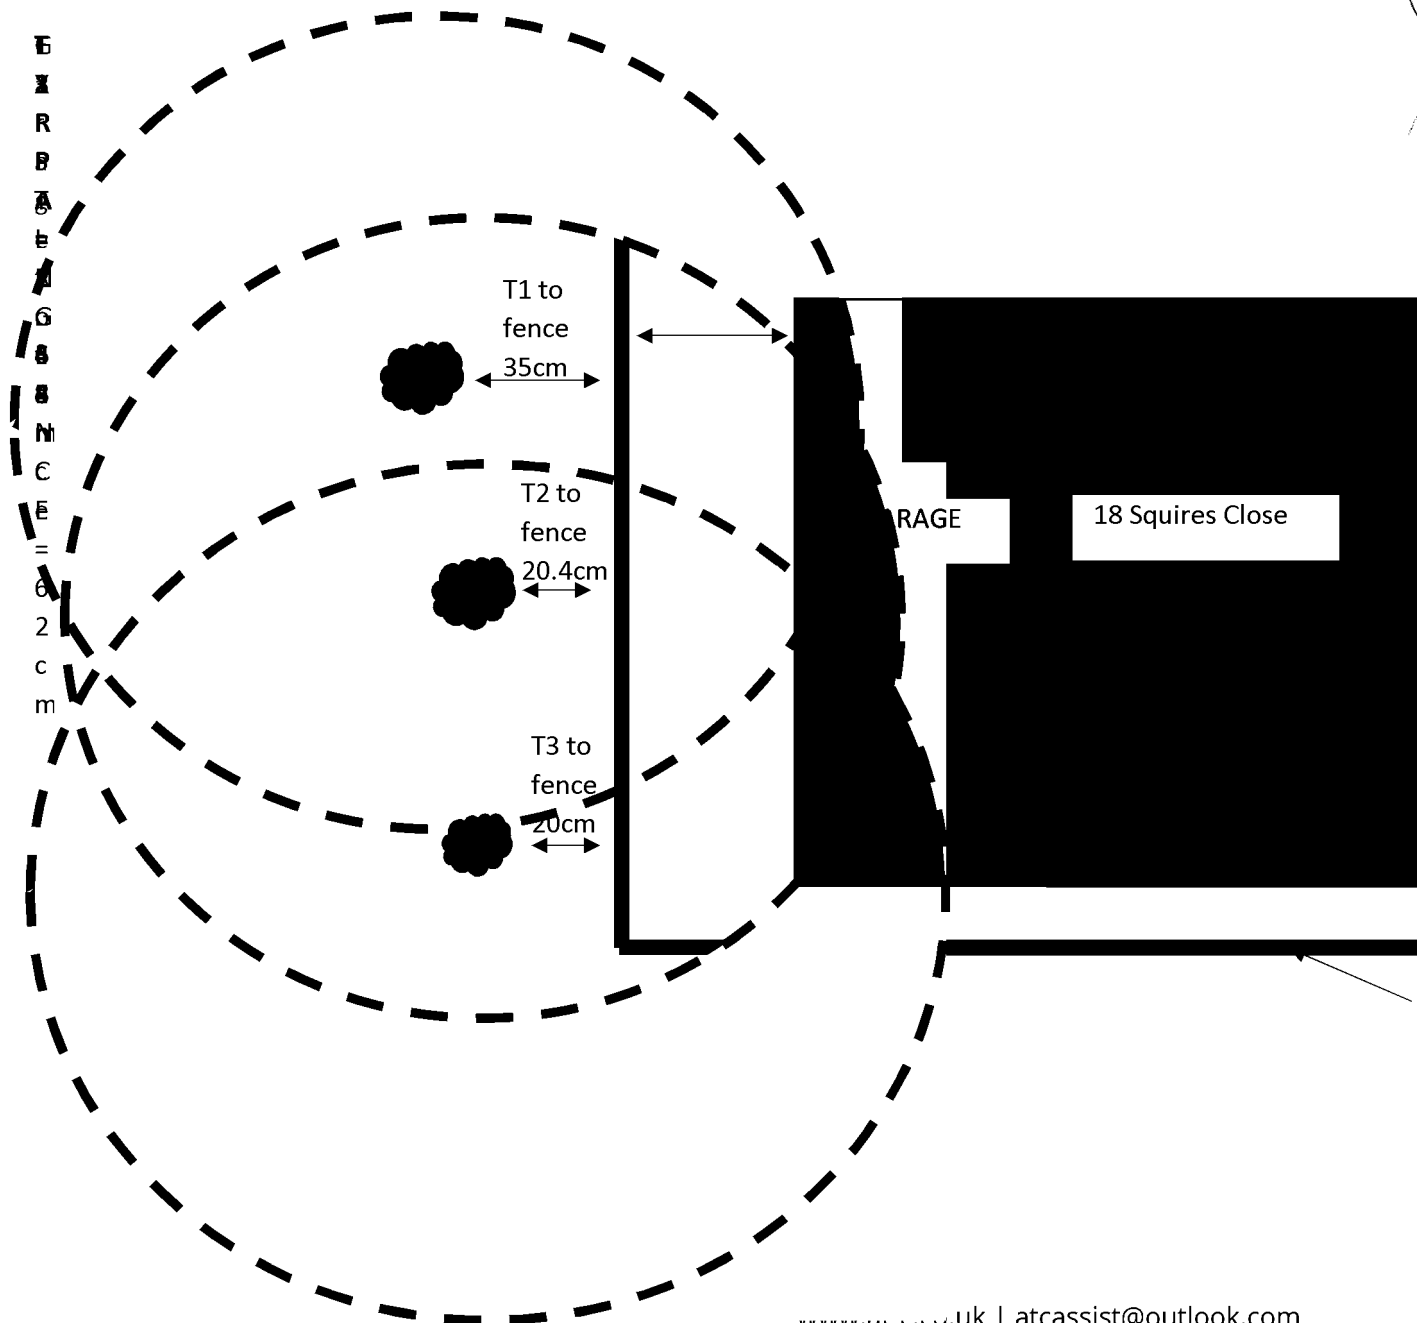

www.atc.co.uk | atcassist@outlook.com
60 Squires Close, Crawley Down, West Sussex. RH10 4JQ

Tree Protection Plan (TPP)

18 Squires Close, Crawley Down

The TPP is not to scale and is for reference use only.