



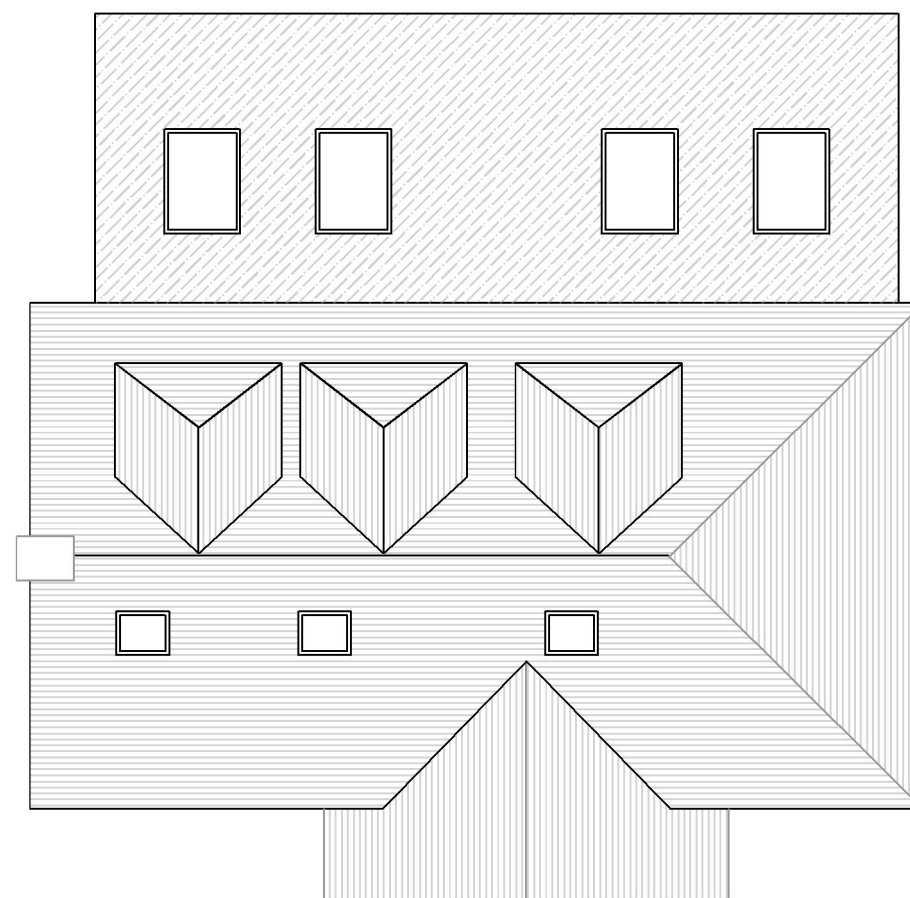

Main House

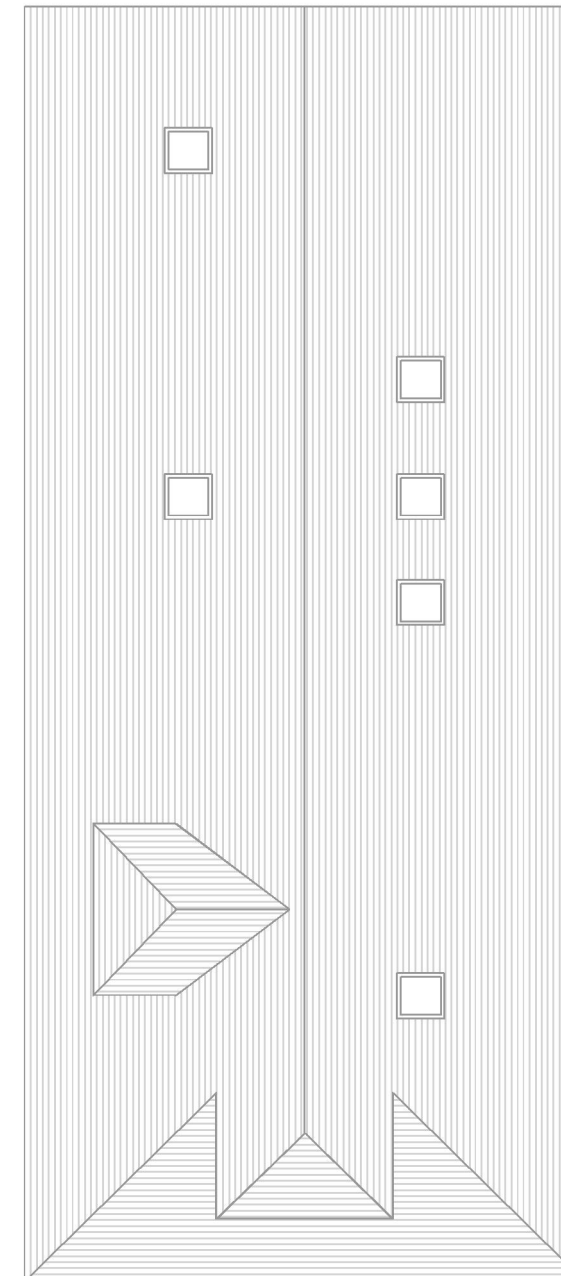

Annex

Scale Bar 1:100

0 5m 10m



Notes:

51 Lewes Road,
Haywards Heath,
RH17 7SY

Proposed Roof
Plan

Project number 260403B

Date 20/07/26

Drawn by DN

Checked by JN

260403B/P/3/REVD

Scale 1:100@ A3

The Farmhouse, Brook
Way, Hastings,
TN35 4NN

Cripps Cottage,
Lewes Road, Hassocks
BN6 8RH



This drawing remains the property of Clarion Chartered Surveyors.
Copying and un-authorised distribution is strictly forbidden without
prior written consent.

This drawing is for submission to the Local Planning Authority.