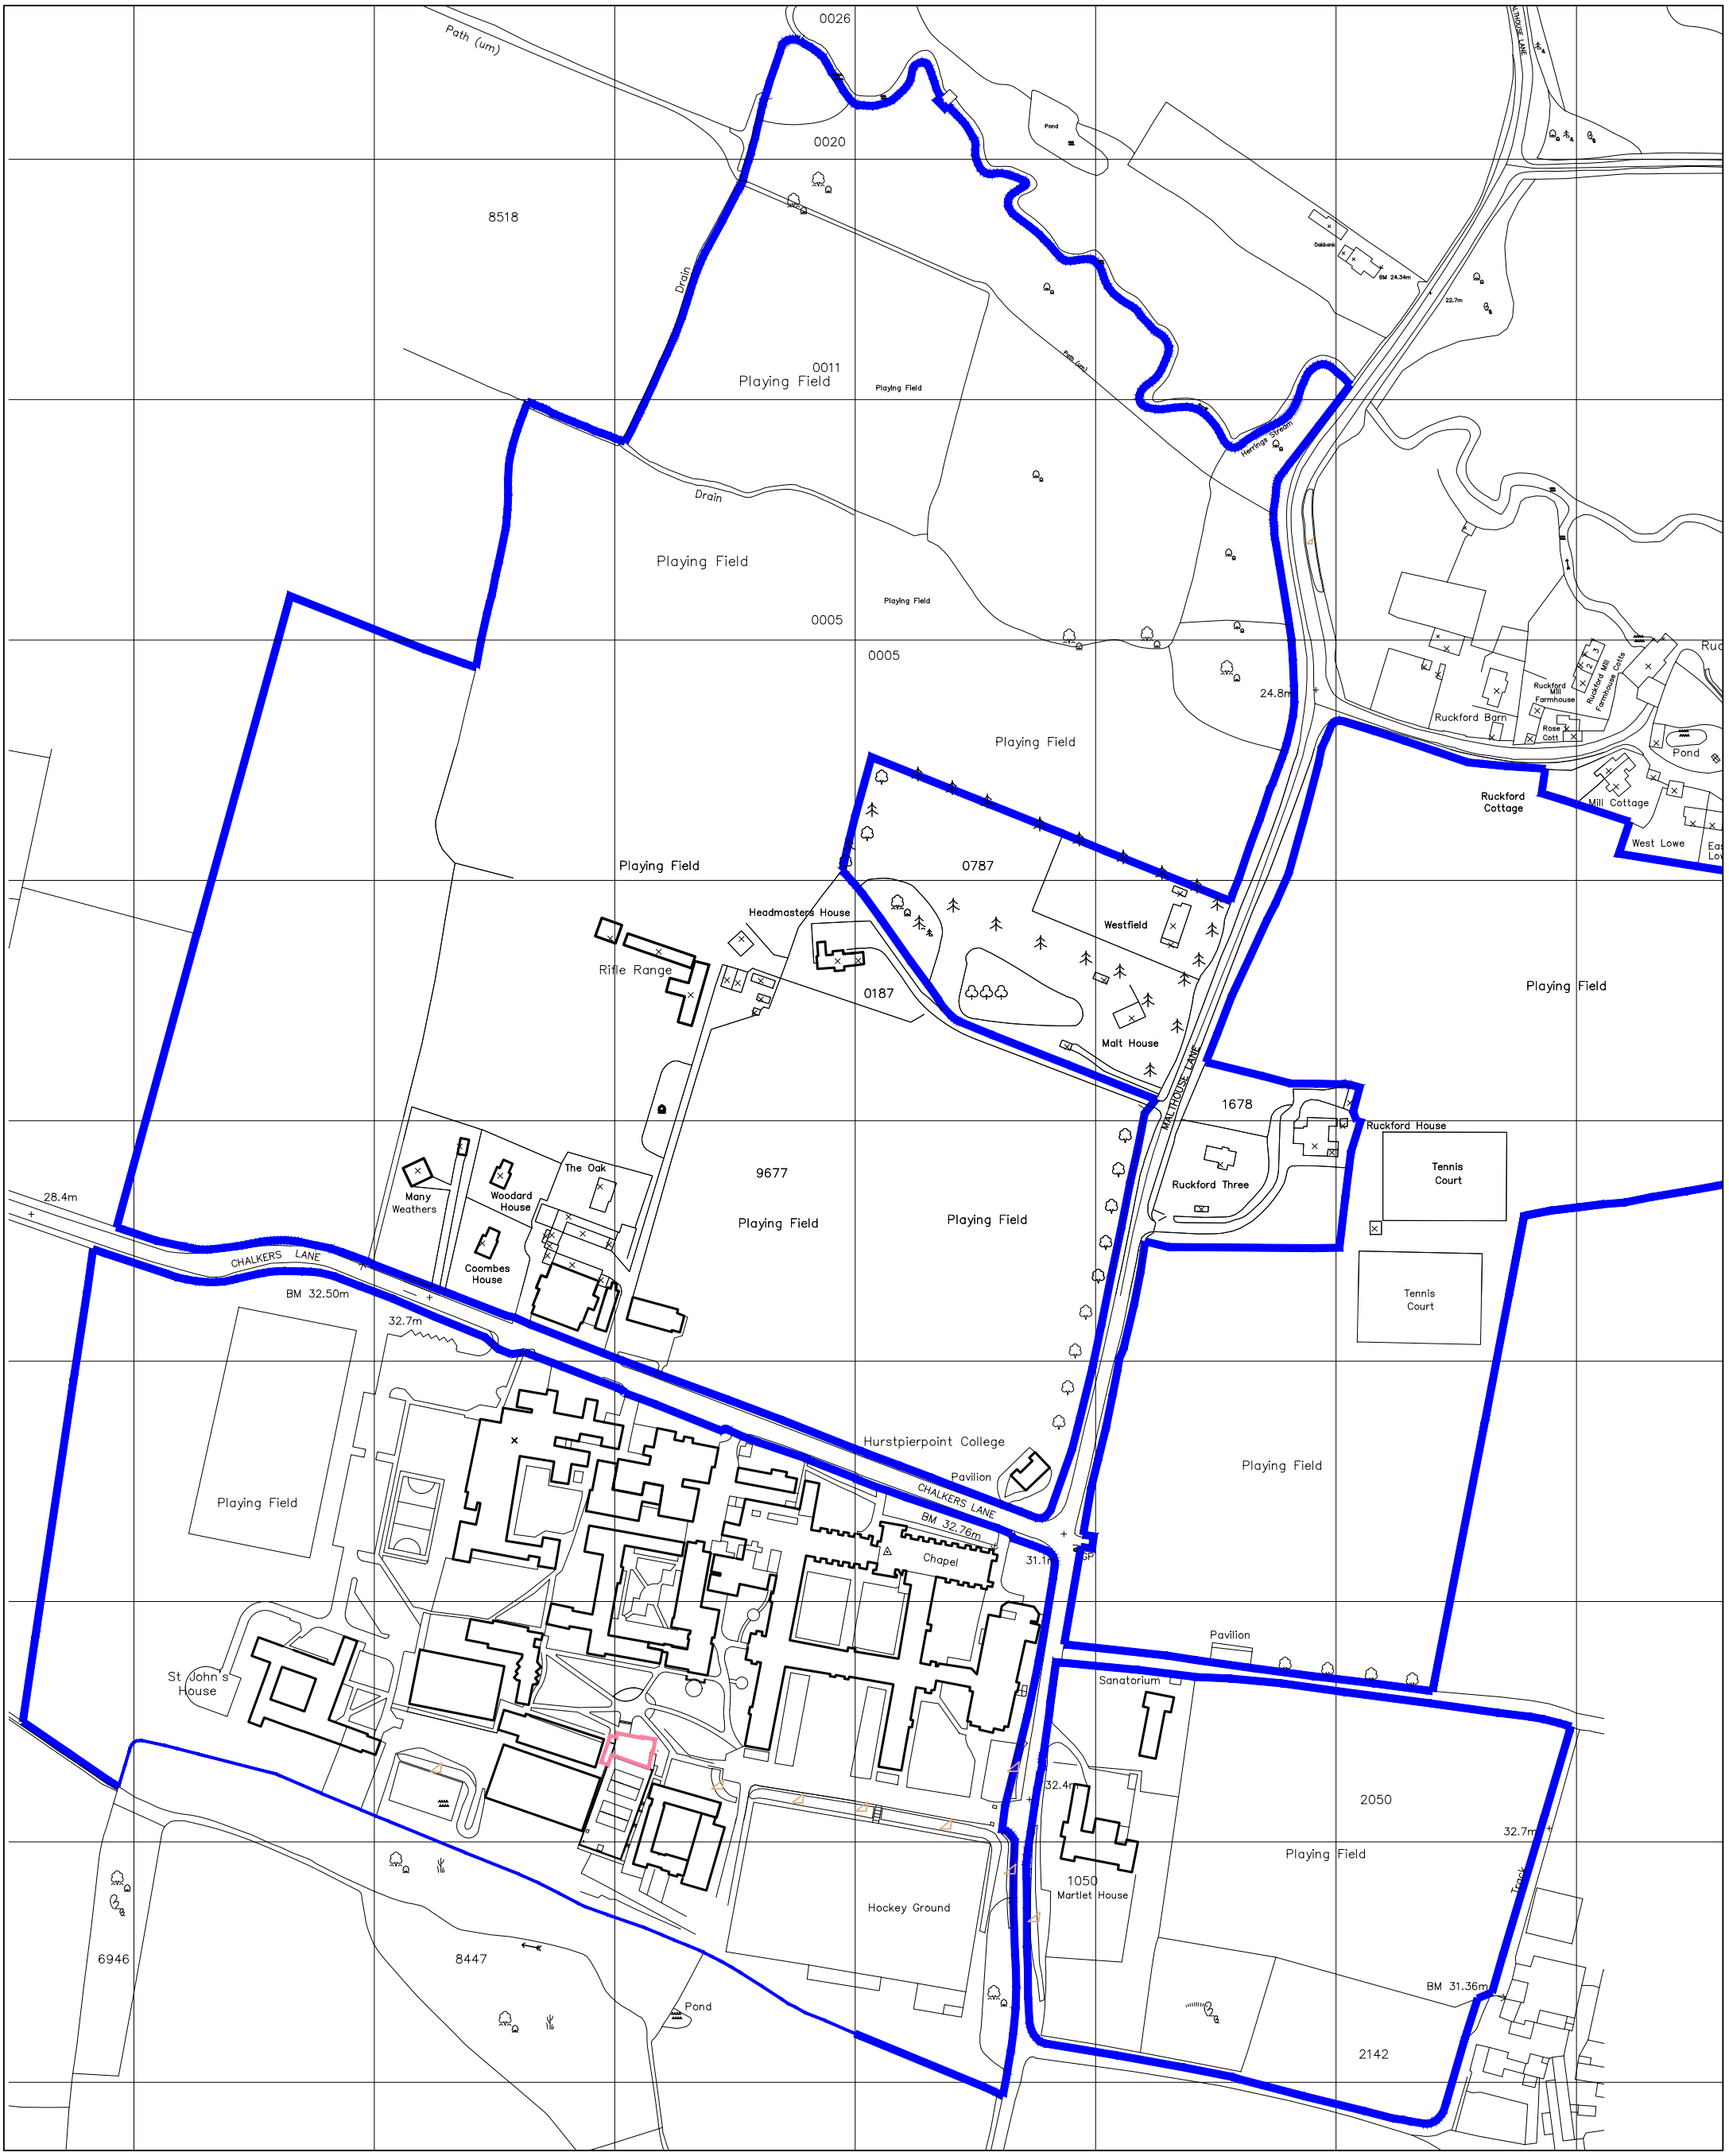


N

1:2500 0 50m 100m 200m

Note:
Do not scale this drawing. All levels and dimensions are to be checked on site. This drawing is to be read in conjunction with all relevant consultants' requirements, drawings and specifications. Any discrepancies between consultants' drawings to be reported to the Contract Administrator before any relevant work commences.

Copyright: 2023 Miller Bourne ©

Notes

Rev	Date	Description	Drawn	Checked
	17.12.24		AGO	RM

Status: PLANNING

Hurstpierpoint College
Swimming Pool First Floor Extension

Site Location Plan

Scale: 1:2500 @ A3
Drawing Reference: 4587-MBA-00-G-DR-A-1001-S2
Rev: A

MILLER BOURNE ARCHITECTS
332 Kingsway
Hove
East Sussex
BN3 4QW
T:01273 411399
design@miller-bourne.co.uk
www.miller-bourne.co.uk