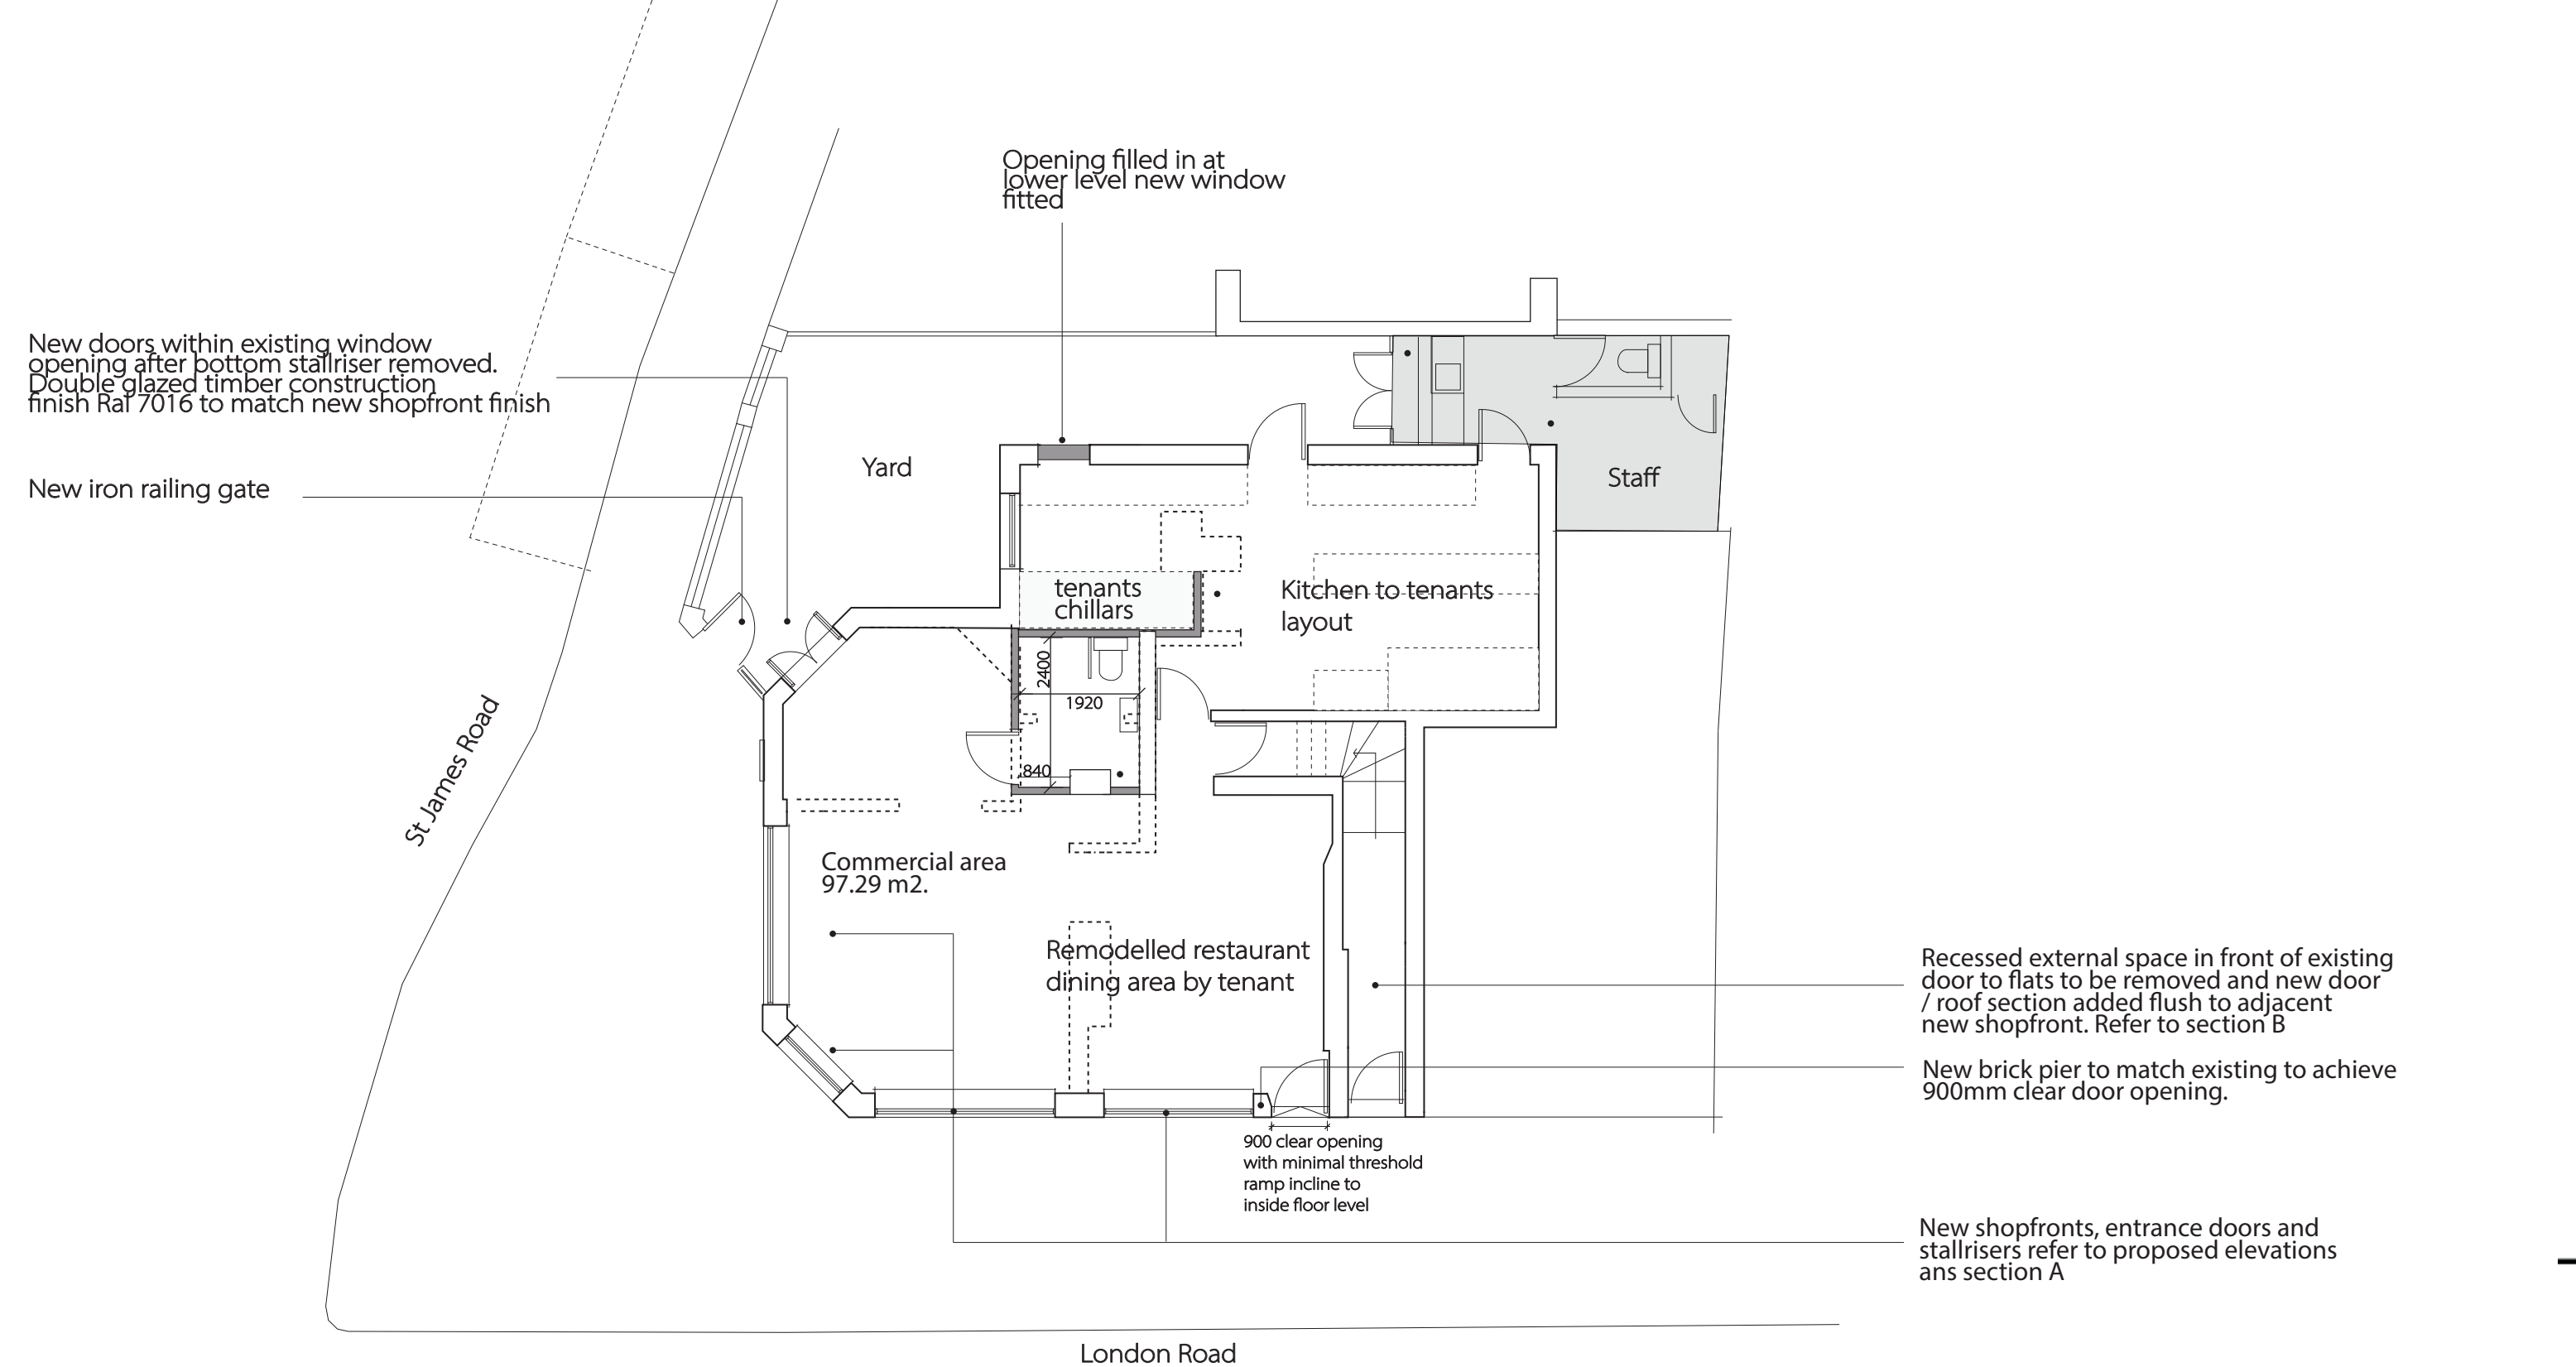


|         |                                               |         |                     |       |                 |   |                           |  |
|---------|-----------------------------------------------|---------|---------------------|-------|-----------------|---|---------------------------|--|
| PROJECT | 174 London Road<br>East Grinstead<br>RH19 1ES | DRAWING | Proposed floor plan | DATE  | October<br>2024 | Do not scale from drawings,<br>all dimensions to be checked on site.<br>A3 print setting use Actual size not<br>scale to fit. | STATUS<br>Planning<br>APP |  |
|         |                                               | NUMBER  | EG/SF/04            | SCALE | 1:100@A3        |   |                           |  |