
From: Deborah Lynn
Sent: 04 July 2017 16:56
To: 'Paul Gosling'
Subject: Planning application DM/17/2098 - Hammonds Place, London Road, Burgess Hill
Attachments: Hammonds Gardens, London Road map.pdf

Dear Mr Gosling

I have received the following comments from a local resident of Hammonds Gardens:

"With reference to the proposed fence at Hammonds Place, London Road, Burgess Hill (DM/17/2098), could you please confirm that this is to be erected on the line of the highway boundary agreed when Hammonds Gardens was given planning permission (to improve sight lines) and not adjacent to the footpath.

I have previously taken up the sight line issue with WSCC and was given to understand that the local council would be clearing the old fence and trees but no action was ever taken. I have attached the plan that was sent in response at the time." The plan is attached for your information.

I would be grateful for your comments in respect of the above.

Kind regards

Debbie.

Deborah Lynn BA(Hons) MSc Town Planning
Planning Officer
Development Management

Tel: +44 (01444) 477323

deborah.lynn@midsussex.gov.uk (mail to deborah.lynn@midsussex.gov.uk) [http: //www.midsussex.gov.uk](http://www.midsussex.gov.uk)


How are we doing? We always welcome your [feedback](#)

Working together for a better Mid Sussex



- SAVE A TREE Only print this email if absolutely necessary.

Hammonds Gardens/London Road

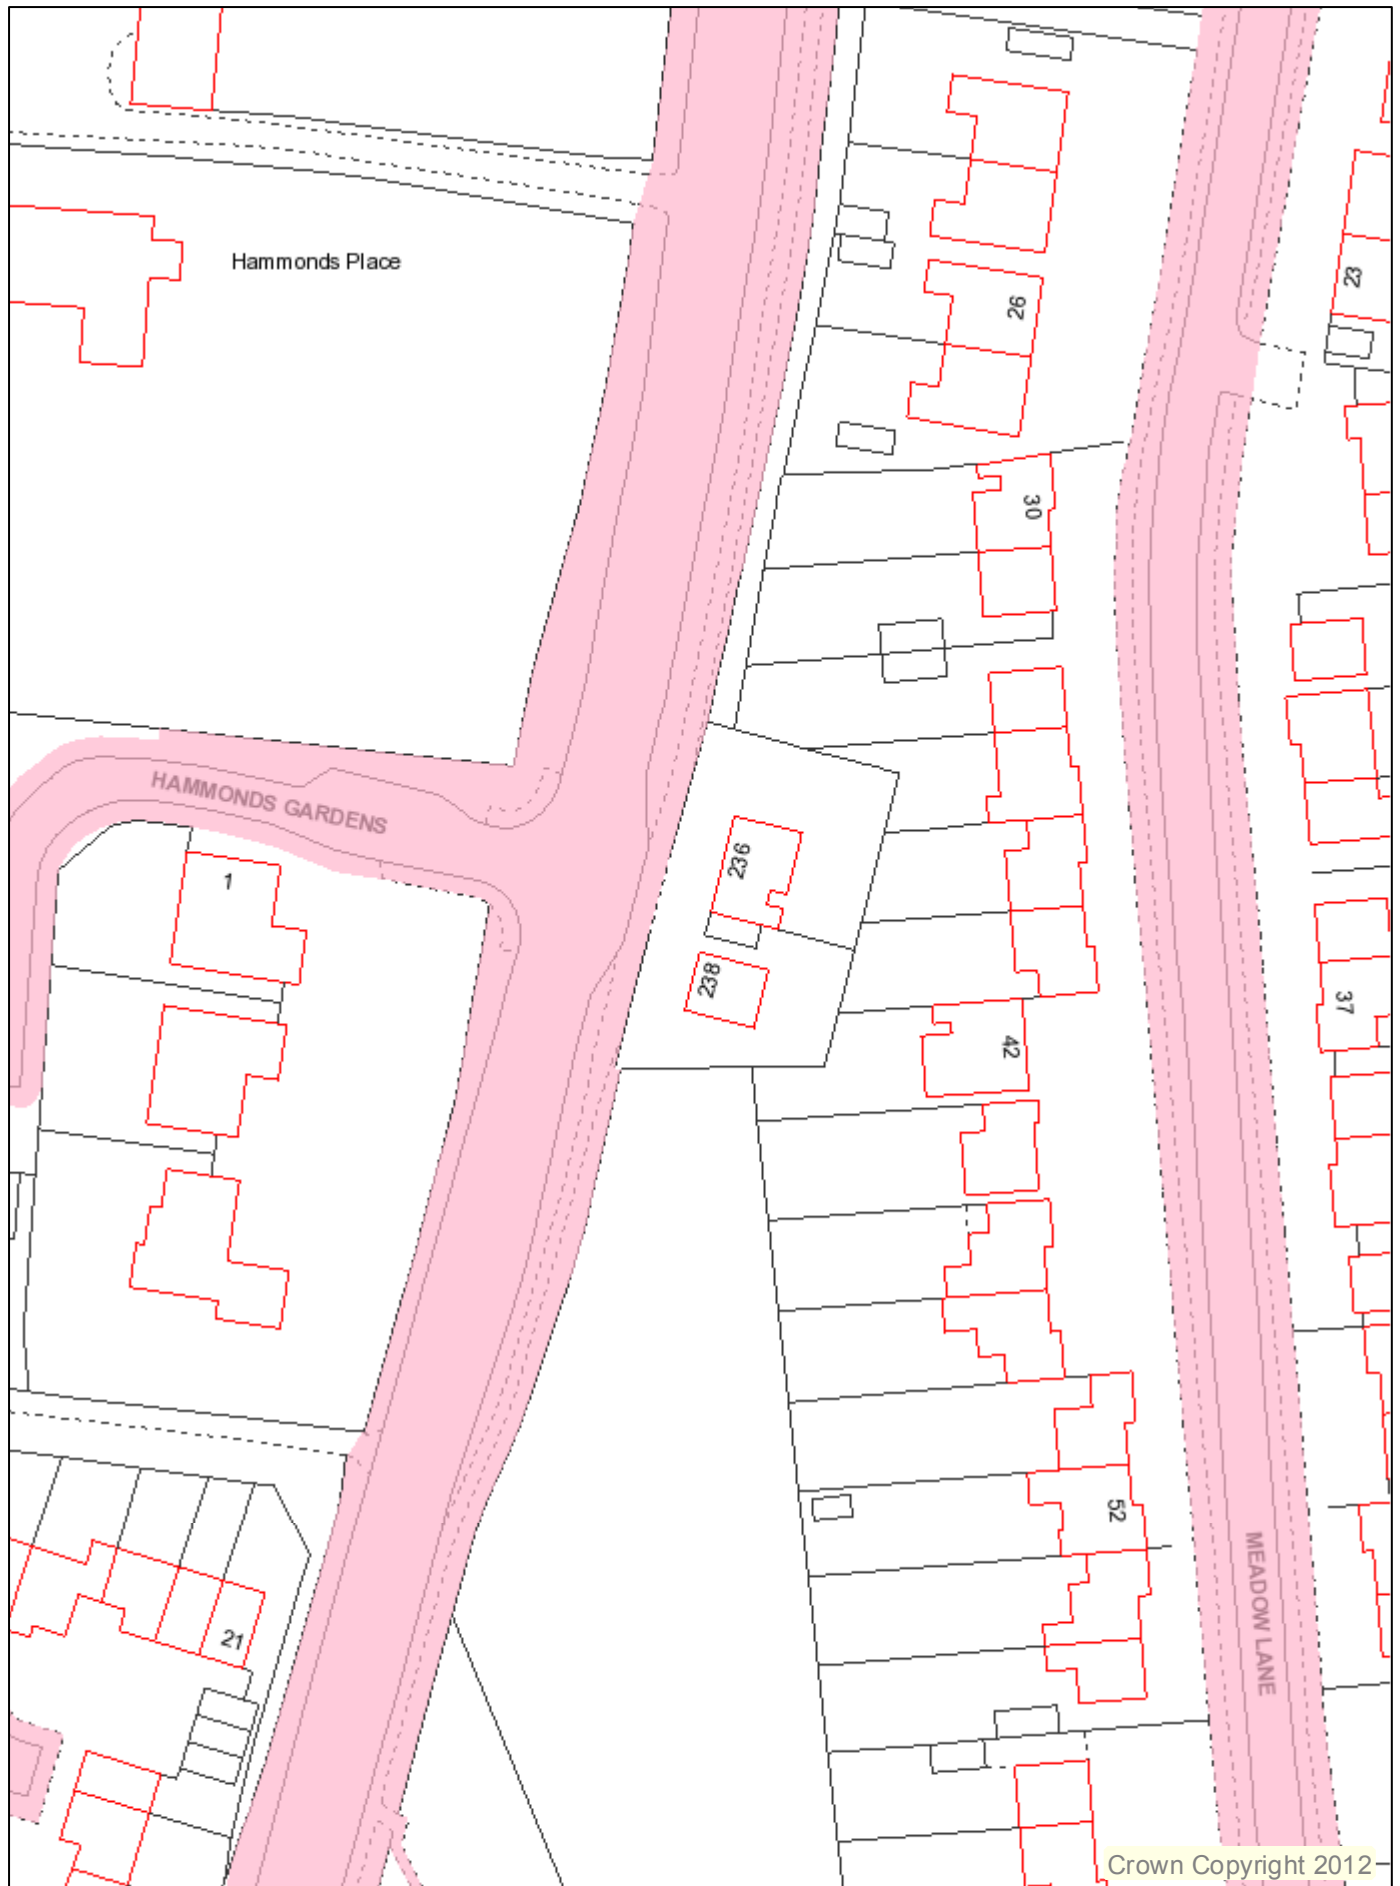

Date: 23/01/2015

Author:

Scale 1:750

Map Notes

Crown Copyright. All rights reserved.
West Sussex County Council
100023447 (2012)