


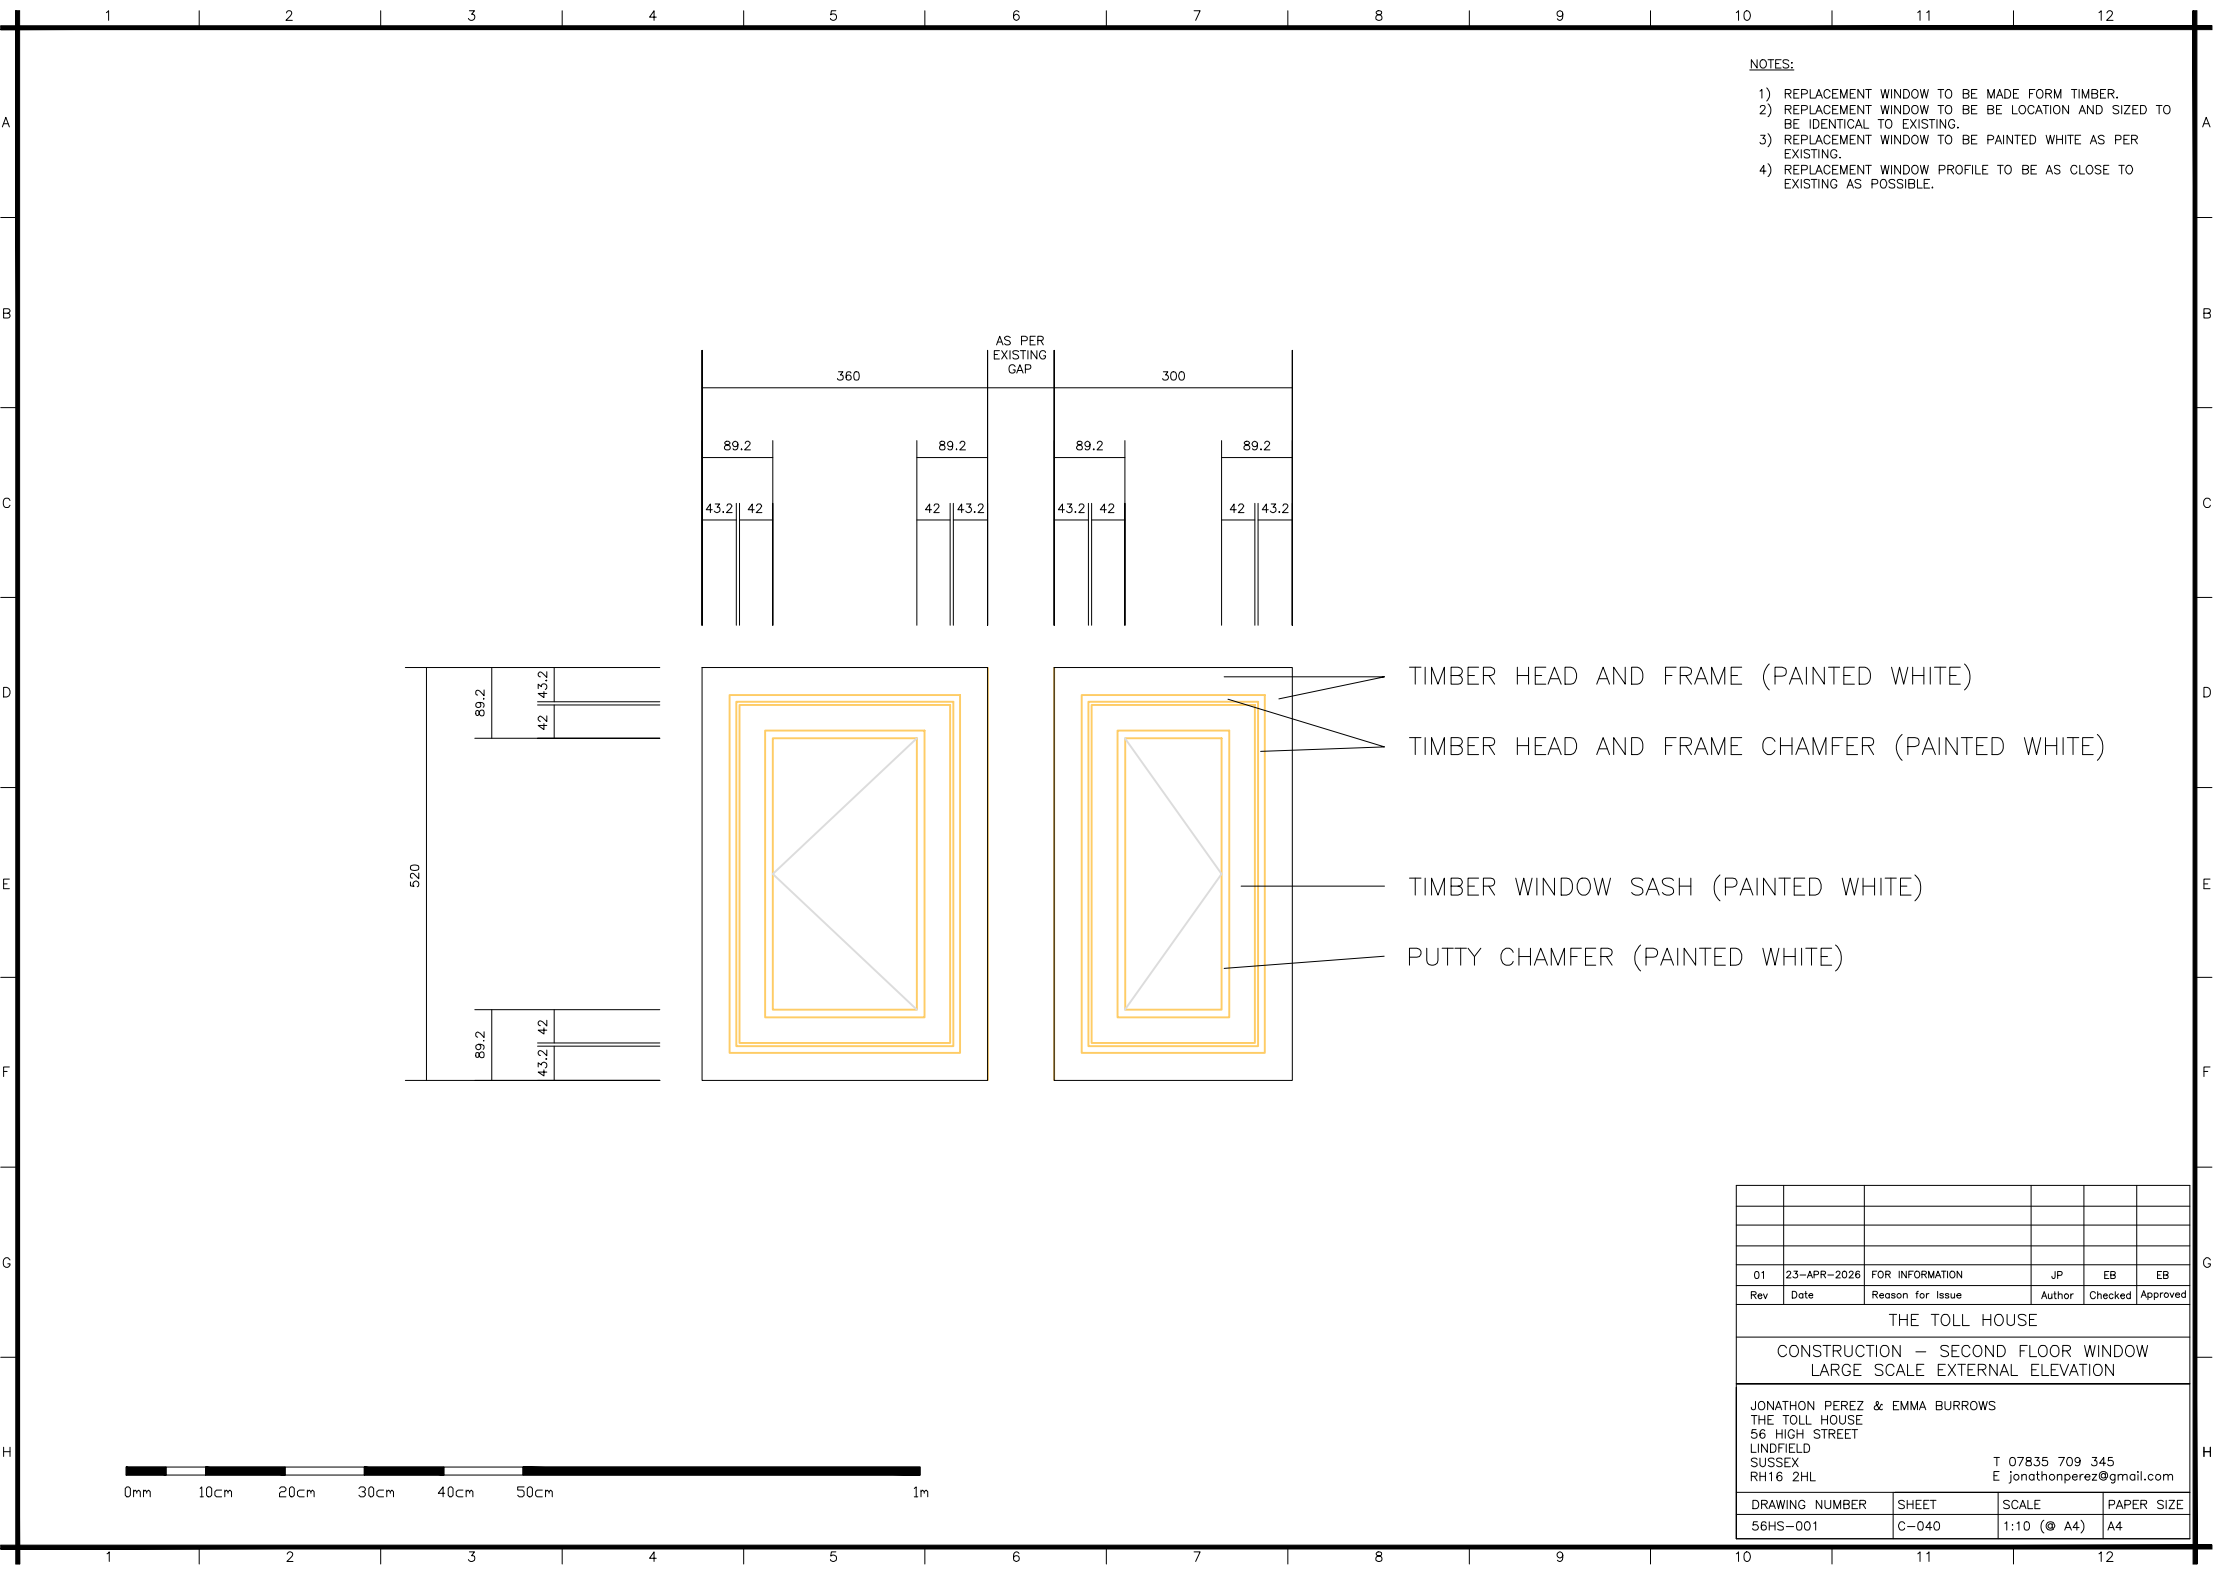

- NOTES:
- 1) REPLACEMENT WINDOW TO BE MADE FORM TIMBER.
 - 2) REPLACEMENT WINDOW TO BE BE LOCATION AND SIZED TO BE IDENTICAL TO EXISTING.
 - 3) REPLACEMENT WINDOW TO BE PAINTED WHITE AS PER EXISTING.
 - 4) REPLACEMENT WINDOW PROFILE TO BE AS CLOSE TO EXISTING AS POSSIBLE.

TIMBER HEAD AND FRAME (PAINTED WHITE)

TIMBER HEAD AND FRAME CHAMFER (PAINTED WHITE)

TIMBER WINDOW SASH (PAINTED WHITE)

PUTTY CHAMFER (PAINTED WHITE)

01	23-APR-2026	FOR INFORMATION	JP	EB	EB
Rev	Date	Reason for Issue	Author	Checked	Approved
THE TOLL HOUSE					
CONSTRUCTION – SECOND FLOOR WINDOW LARGE SCALE EXTERNAL ELEVATION					
JONATHON PEREZ & EMMA BURROWS THE TOLL HOUSE 56 HIGH STREET LINDFIELD SUSSEX RH16 2HL					
			T 07835 709 345 E jonathonperez@gmail.com		
DRAWING NUMBER		SHEET	SCALE	PAPER SIZE	
56HS-001		C-040	1:10 (@ A4)	A4	