


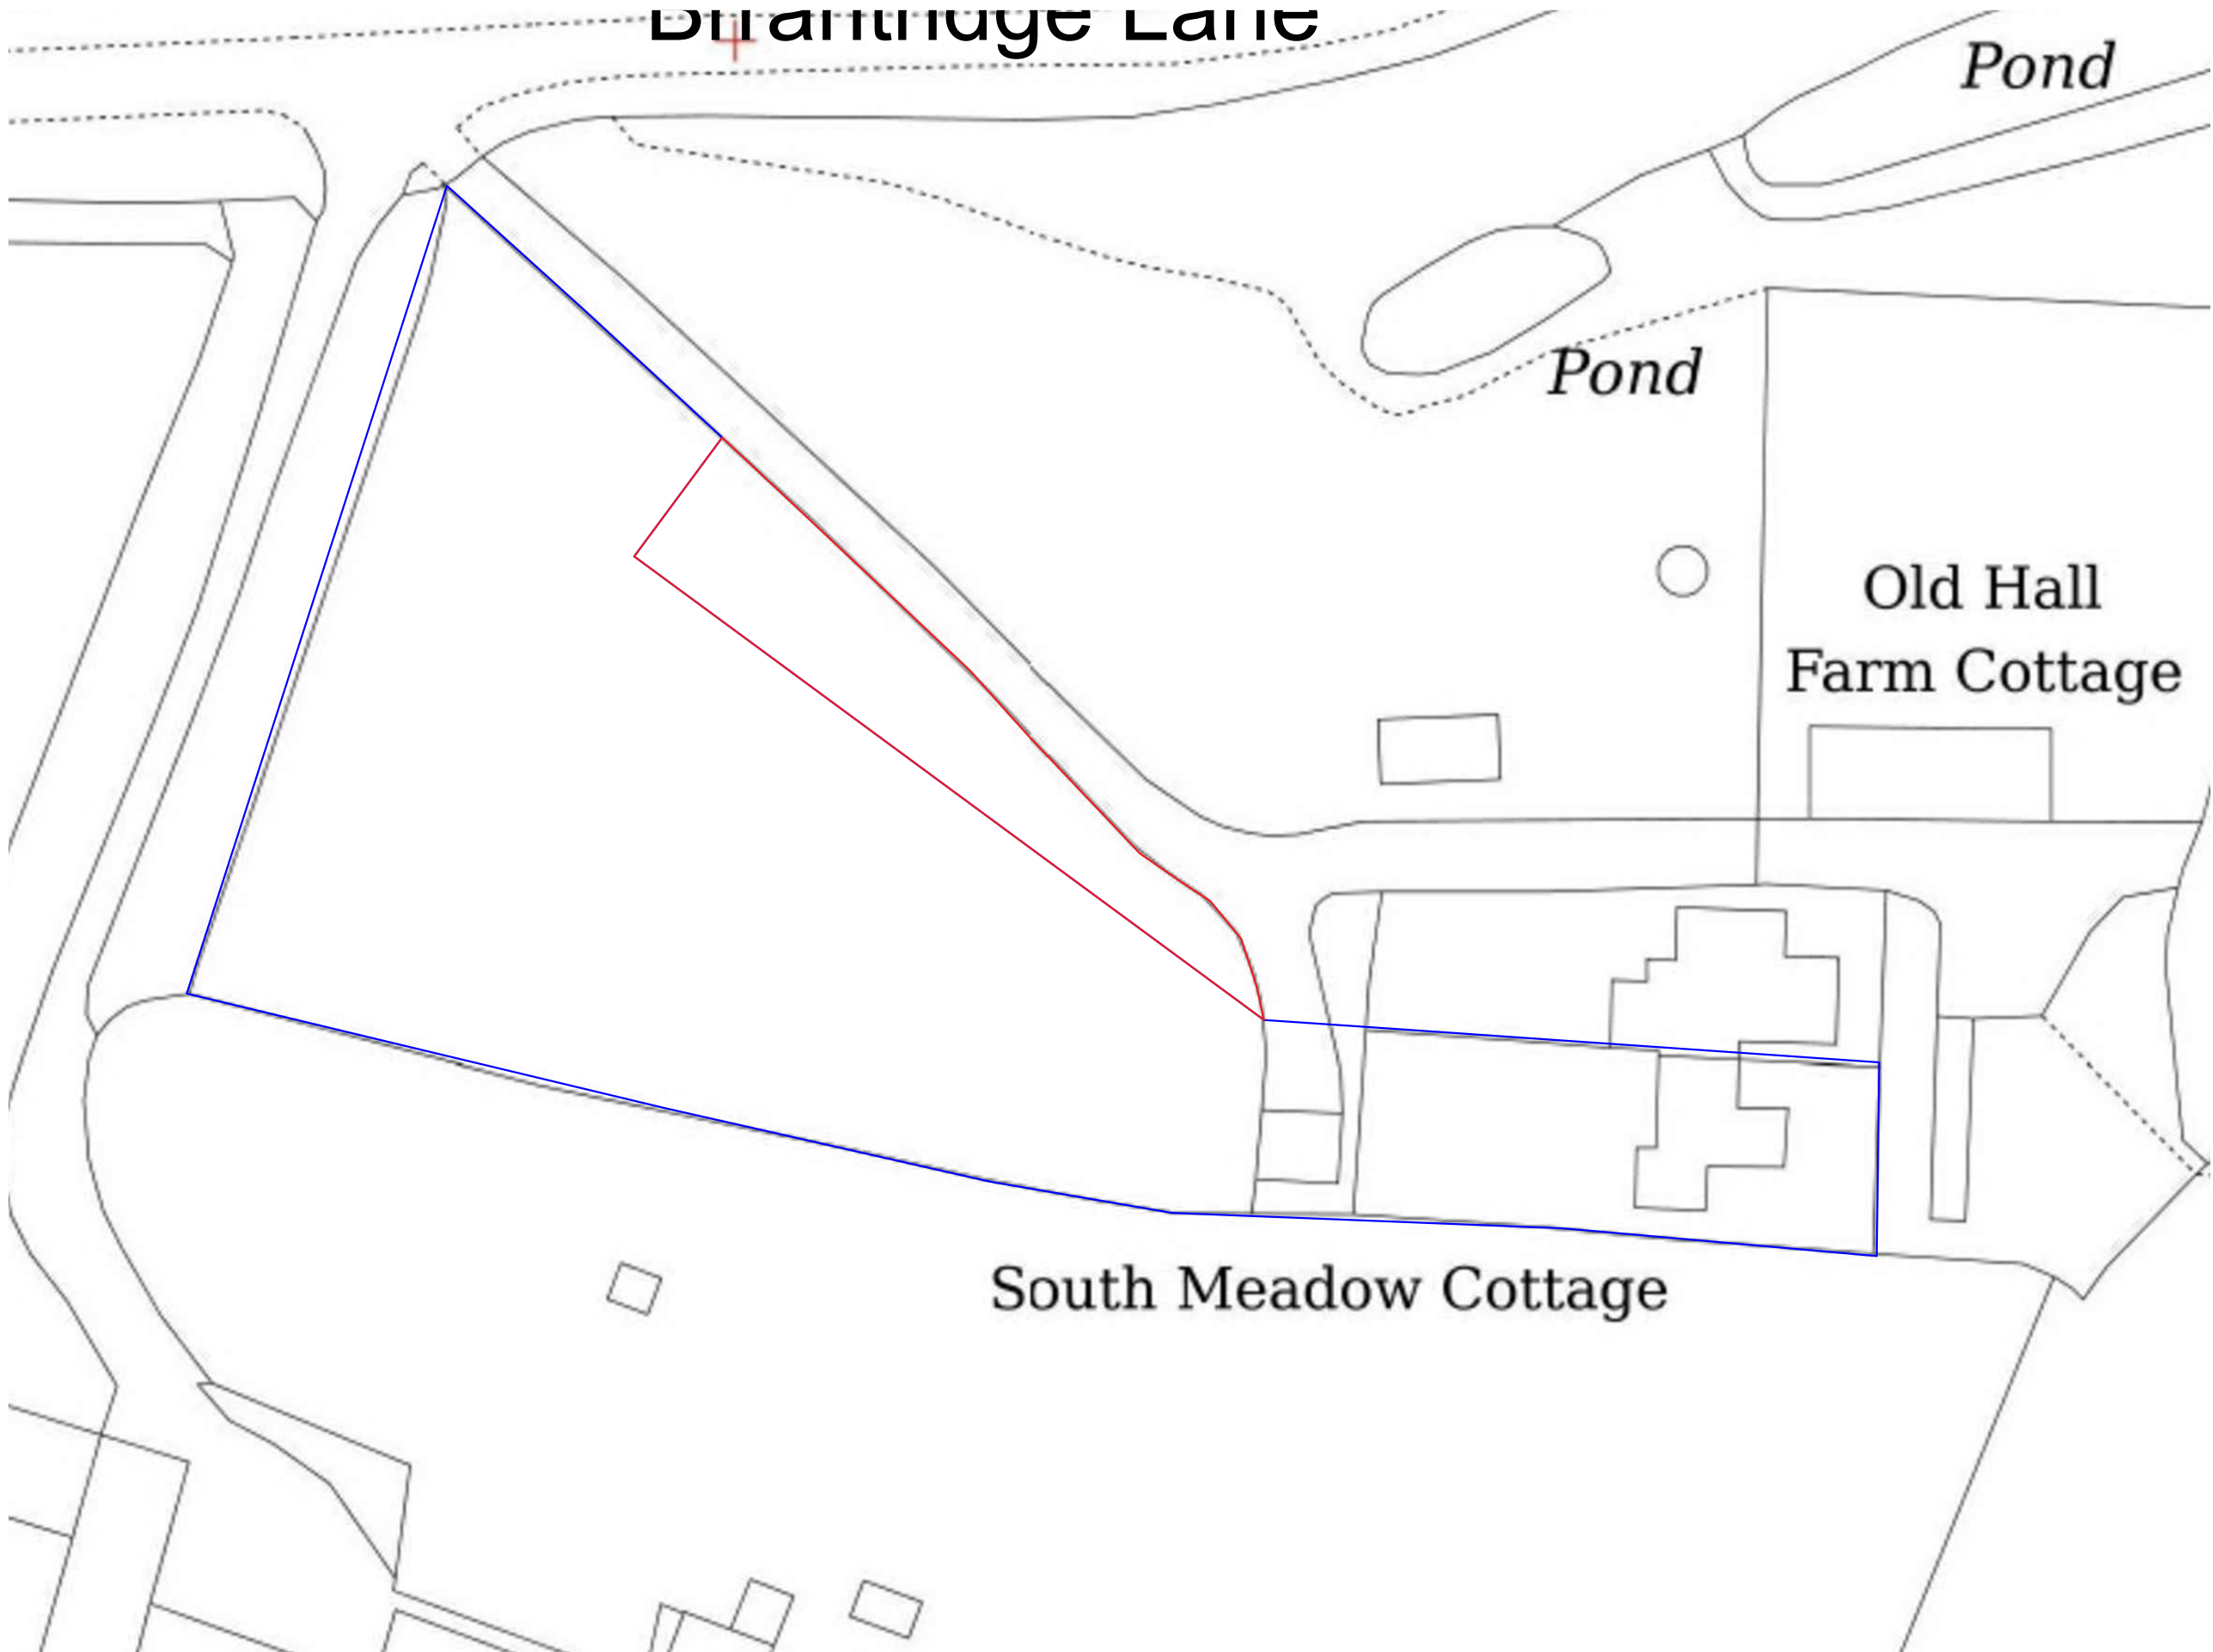

Any dimensions shown should be checked on site and discrepancies reported to the Architect prior to construction. Designs are not coordinated with engineer projects. Do not scale for construction purposes.

Block Plans are scaled from the Ordnance Survey Location Maps. Please see the licence number for the Os Maps in the Location Plans

Existing



Breen Planning, Innovation Factory,
Forthriver Business Park, 385
Springfield Road, Belfast,
Northern Ireland BT12 7DG
028 95902871
info@breenplanning.co.uk
https://breenplanning.co.uk/

Drawing Name
Existing Block Plan

Project Address
Agricultural Land South of Meadow
Cottage, Brantridge Lane,
Staplefield RH17 6EW

Scale	Date
1/500 at A3	28.03.2025

Designer	Revision
DG	V3

Drawing No.
MeadowCottage_
_ExistingBlockPlan_V3

Existing Block Plan

