

Existing GEA - 154.7m²




No works to commence without either full plans building control approval or a building notice served with the local authority.

The dimensions indicated are approximate and subject to site checks by the contractor prior to commencement.

DMA Building Designs accept no responsibility for any unknown factors which either preclude the works from construction or add additional costs, ie location of public sewers and underground services, abnormal foundation designs, due to trees, ground conditions or any underground structure or obstruction. condition of the existing building.

UNIT 4B, RUDGWICK BRICKWORKS, LYNWICK ST
RUDGWICK, HORSHAM, WEST SUSSEX, RH12 3DH.
TEL No 01403 822220 Mobile 07730 523447
Email - admin@dmabuildingdesigns.co.uk

P1	ISSUED FOR PLANNING APPROVAL	26.03.2025
REV	DESCRIPTION	DATE
DRAWING		
EXISTING PLANS		
OAKMEAD DENTAL CARE, 48 MOAT ROAD, EAST GRINSTEAD, RH19 3LH		
SCALE @ A3	DATE	DRG No
1:100	MARCH 2025	DE1303 / C / 02
		REVISION
		P1

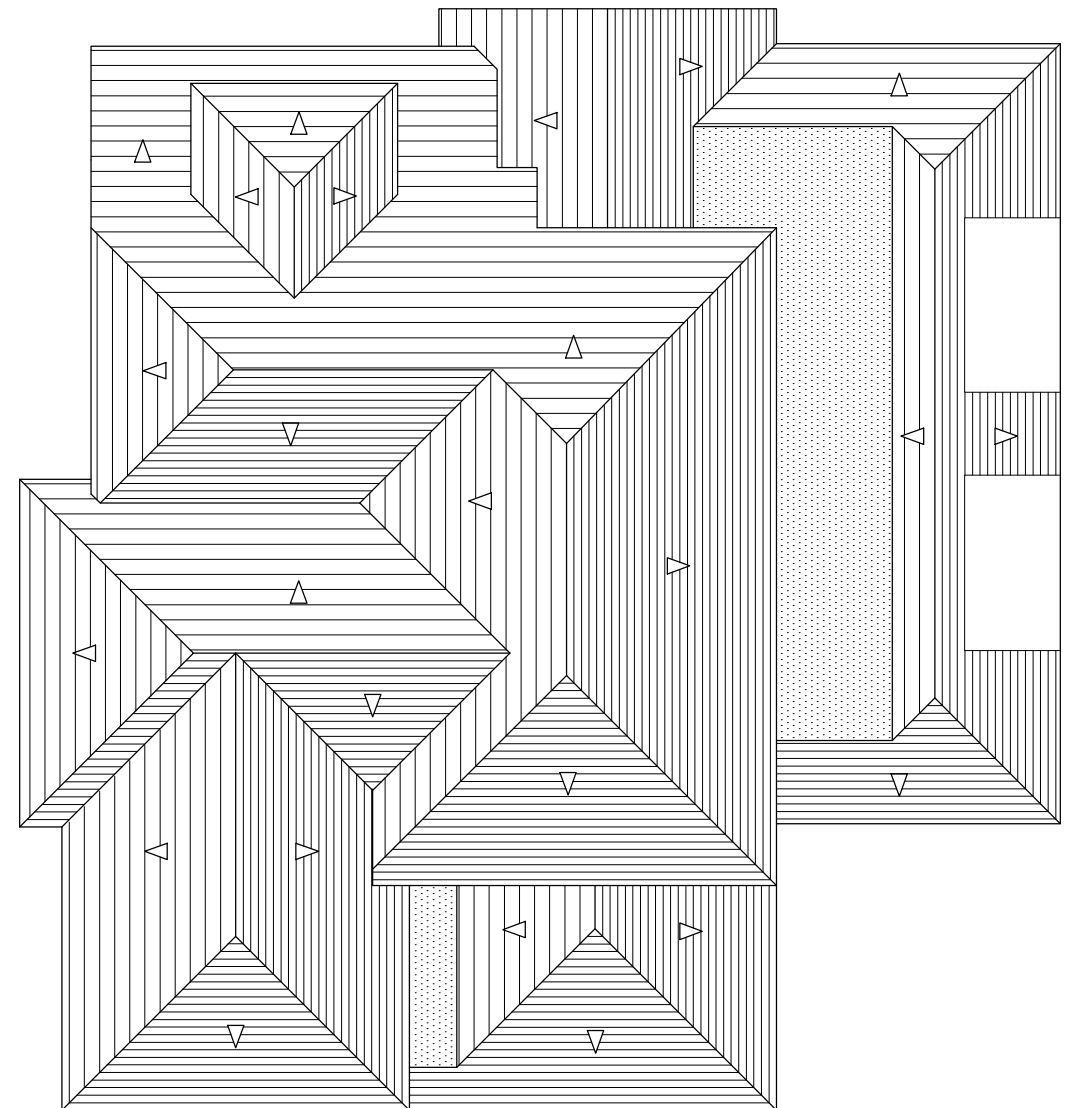

SCALE 1:100