


Section 1

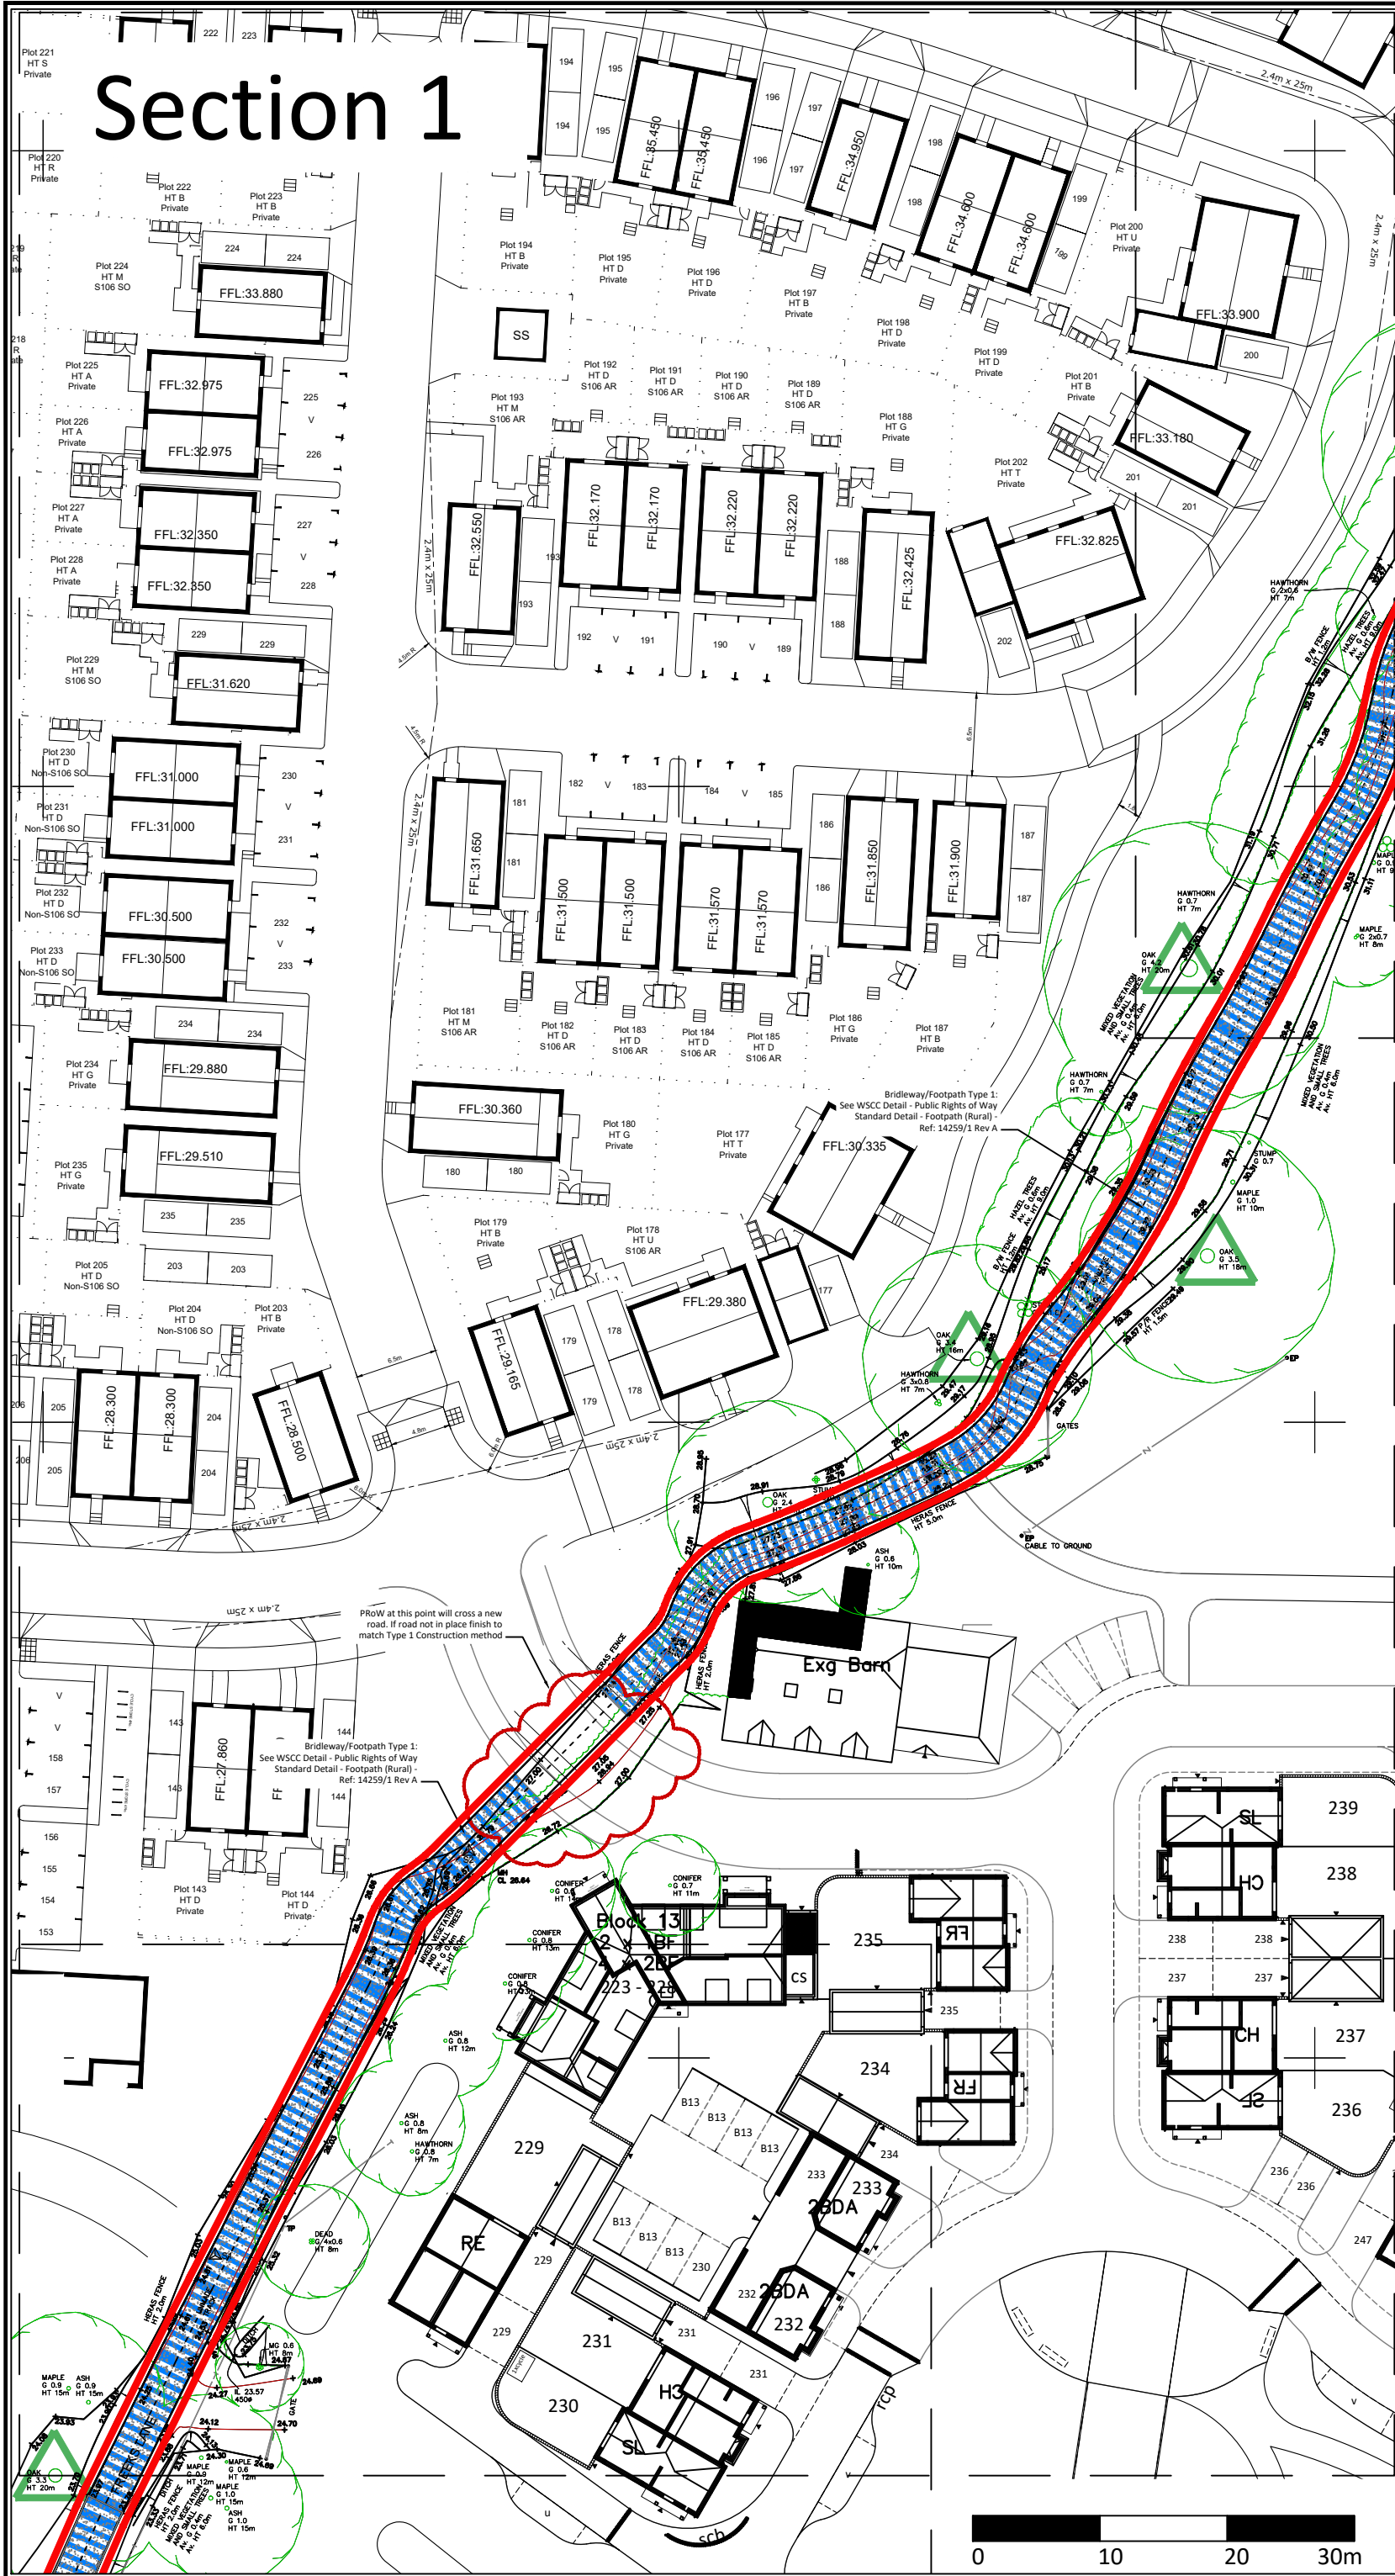


APAL FILE REFERENCE
3034-APA-ZZ-XX-SK-L-XXXX.dwg


Notes

This drawing is subject to copyright.
Do not scale from this drawing.


Based on drawing by Patrick Parsons
Drawing number NOR-PPC-S1-XX-DR-C-3021-3024

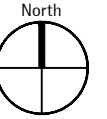


LEGEND

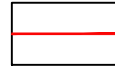


Red Line

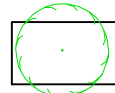

Existing tree

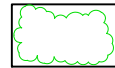


Existing shrubs

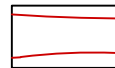

Existing PRow track



New PRow alignment -
3m wide where possible

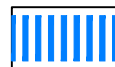

Path Construction Type 1




Path Construction Type 2



Path Construction Type 3



Area within 15m of
ancient woodland
(proposed no dig
area)

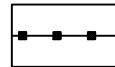

Post & Rail Fencing



Significant Trees
(Trees with a girth
larger than 3.0m)

P03	Topo updated	15/01/25	JH	JH
P02	Red Line Update	06/12/24	JH	JH
P01	Planning Issue	28/06/24	JH	JH
P00.02	Footpath width change and passing points added	21/05/24	JH	JH
Rev	Description	Date	Drawn	Checked

Drawing Status

PLANNING ISSUE



LONDON ● BATH ● CAMBRIDGE

T 020 8549 3434 T 01225 431 283 T 01223 358 055

www.allenpyke.co.uk
A registered practice of the Landscape Institute

Client
Bellway South London

500@A3

Project
Northern Arc
7-11-2011Project No
034

Drawing Title
Green Link Path

4/03/2024

Drawing Number
3034-APA-ZZ-XX-SK-L-0015

02